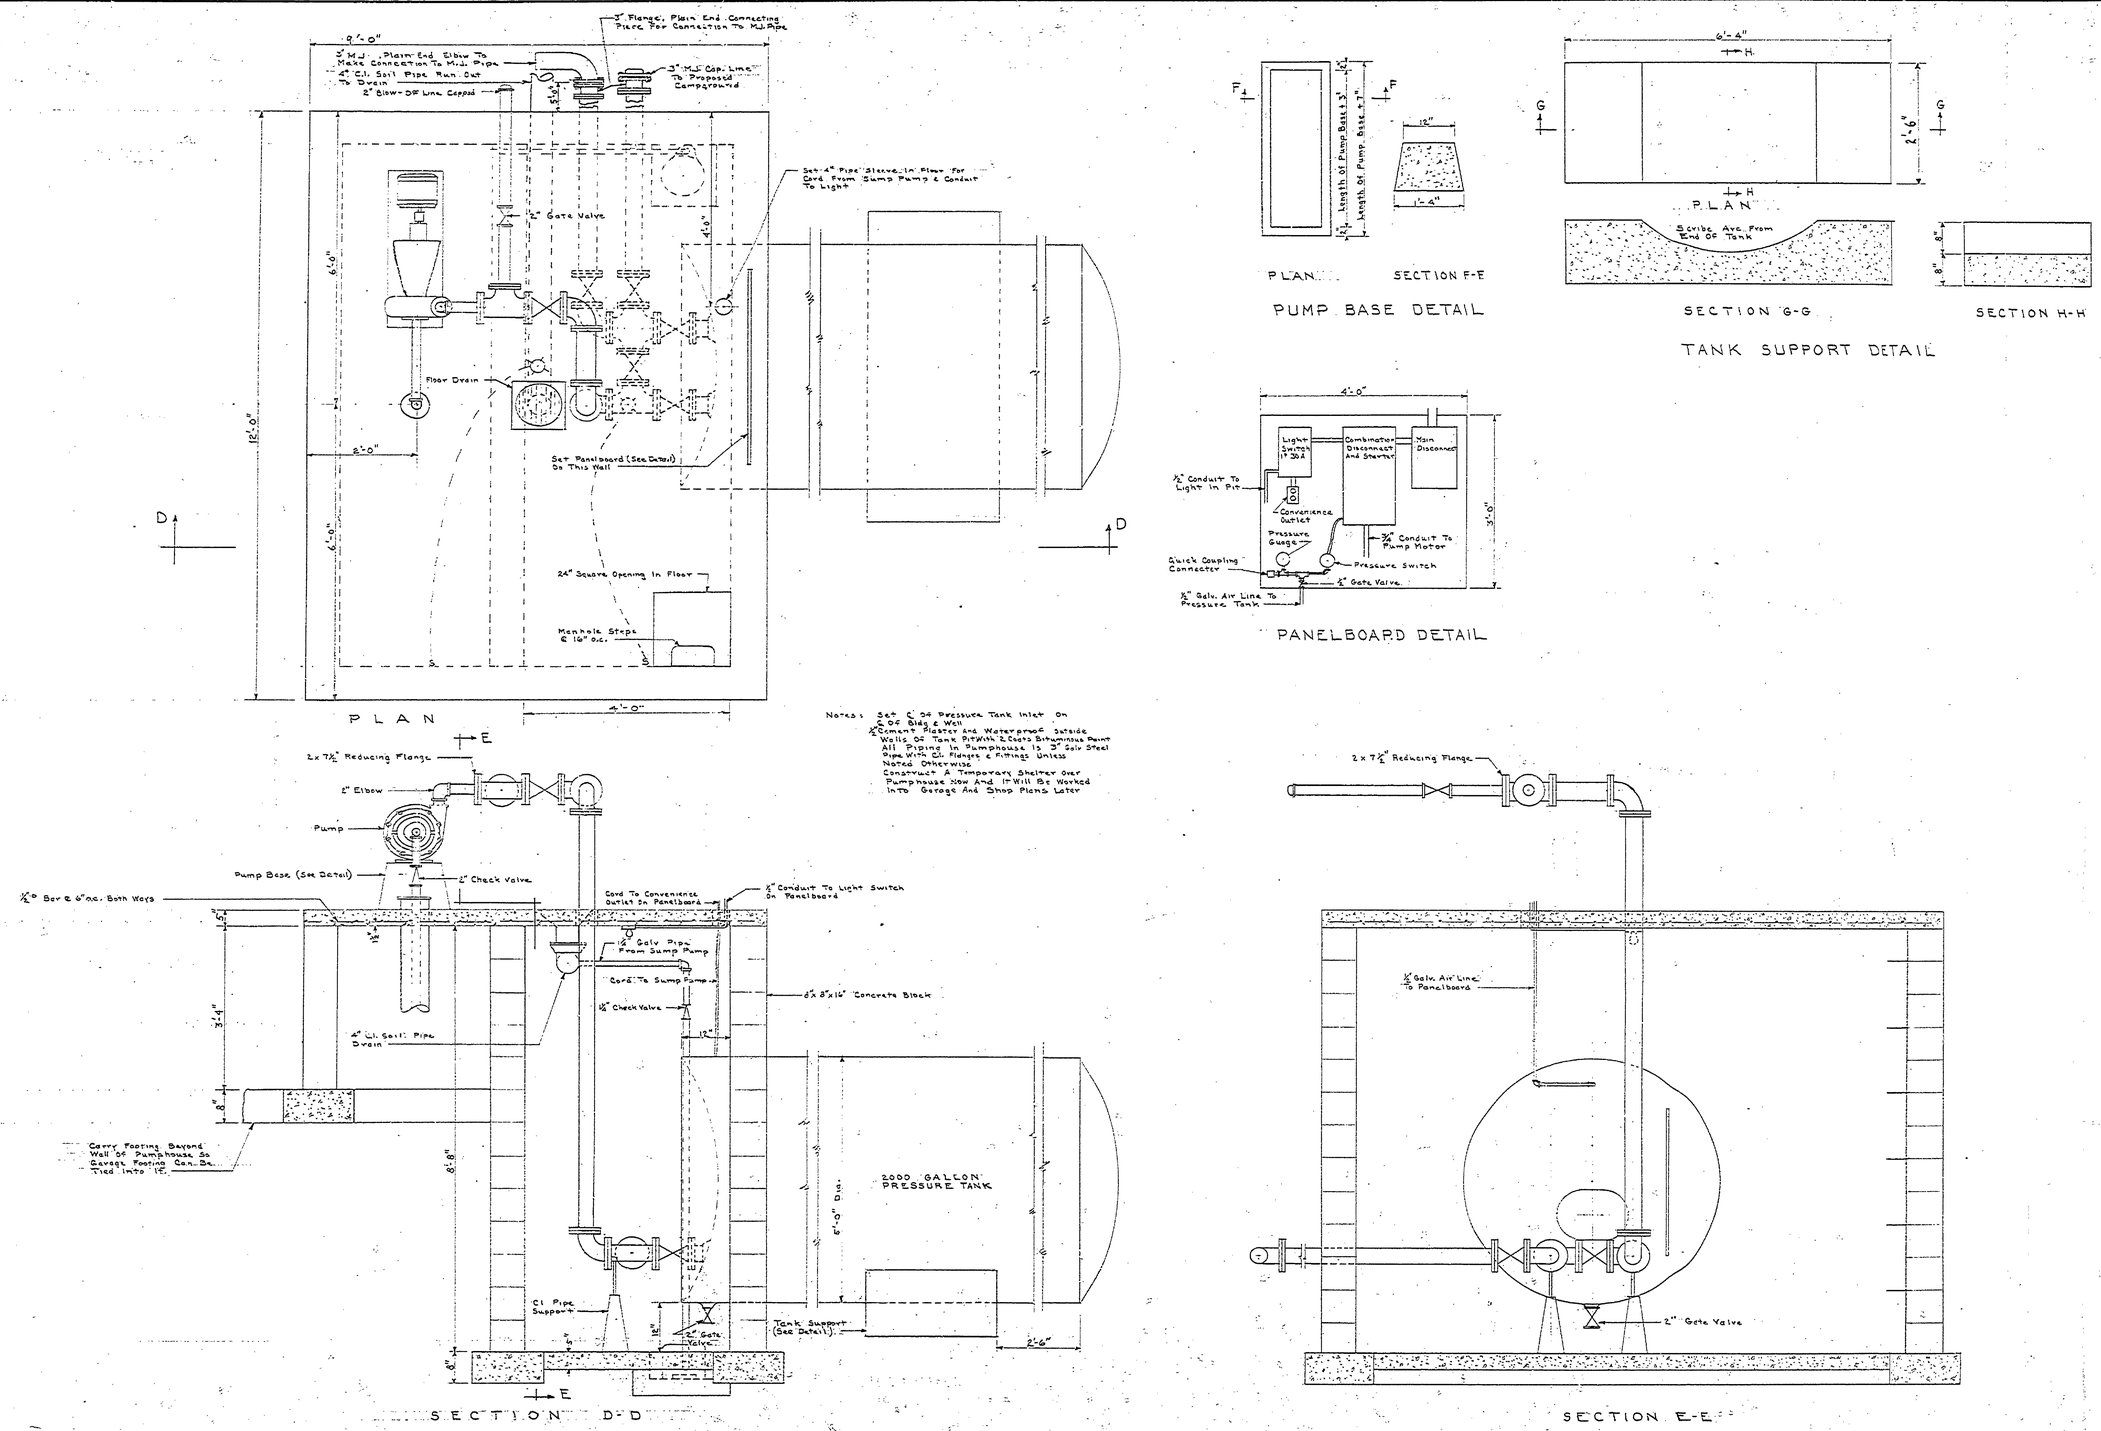

DESIGNED BY	B.H.G.	3 Feb. '61	ARCHITECTURAL	W.D.C.	2-6-61
DRAWN BY	B.H.G.	3 Feb. '61	ENGINEERING	E.J.P.	2-6-61
CHECKED BY	E.J.P.	2-6-61	LANDSCAPE	[illegible]	2-6-61

REVIEWED

APPROVED

NO.	DATE	BY
1	2/1/61	
2		
3	2-21-61	
4		
5		
6		

REVISIONS

PUMPHOUSE DETAILS

MICHIGAN
DEPARTMENT OF CONSERVATION
PARKS AND RECREATION DIVISION

BURT LAKE STATE PARK
WATER SYSTEM
Scale ¾" = 1'-0"

SHEET NO. 3 OF 4

PLAN NO. E-114