COMMERCIAL BLUEPRINT SERVICE, LANSING

DATE	BY	REVISIONS	DATE	BY	DATE	NO.	DATE	BY
		4				1		
		5				2		
		6			3-11-64	3		

APPROVED

	DATE	REVIEWED		DATE
DESIGNED BY	B.H.G.	1-64	ARCHITECTURAL	4-M.K.	9-19-64
DRAWN BY	R.H.B.	1-64	ENGINEERING	K.E.B.	2-17-64
CHECKED BY	B.H.G.		LANDSCAPE	K.H.C.	2-19-64

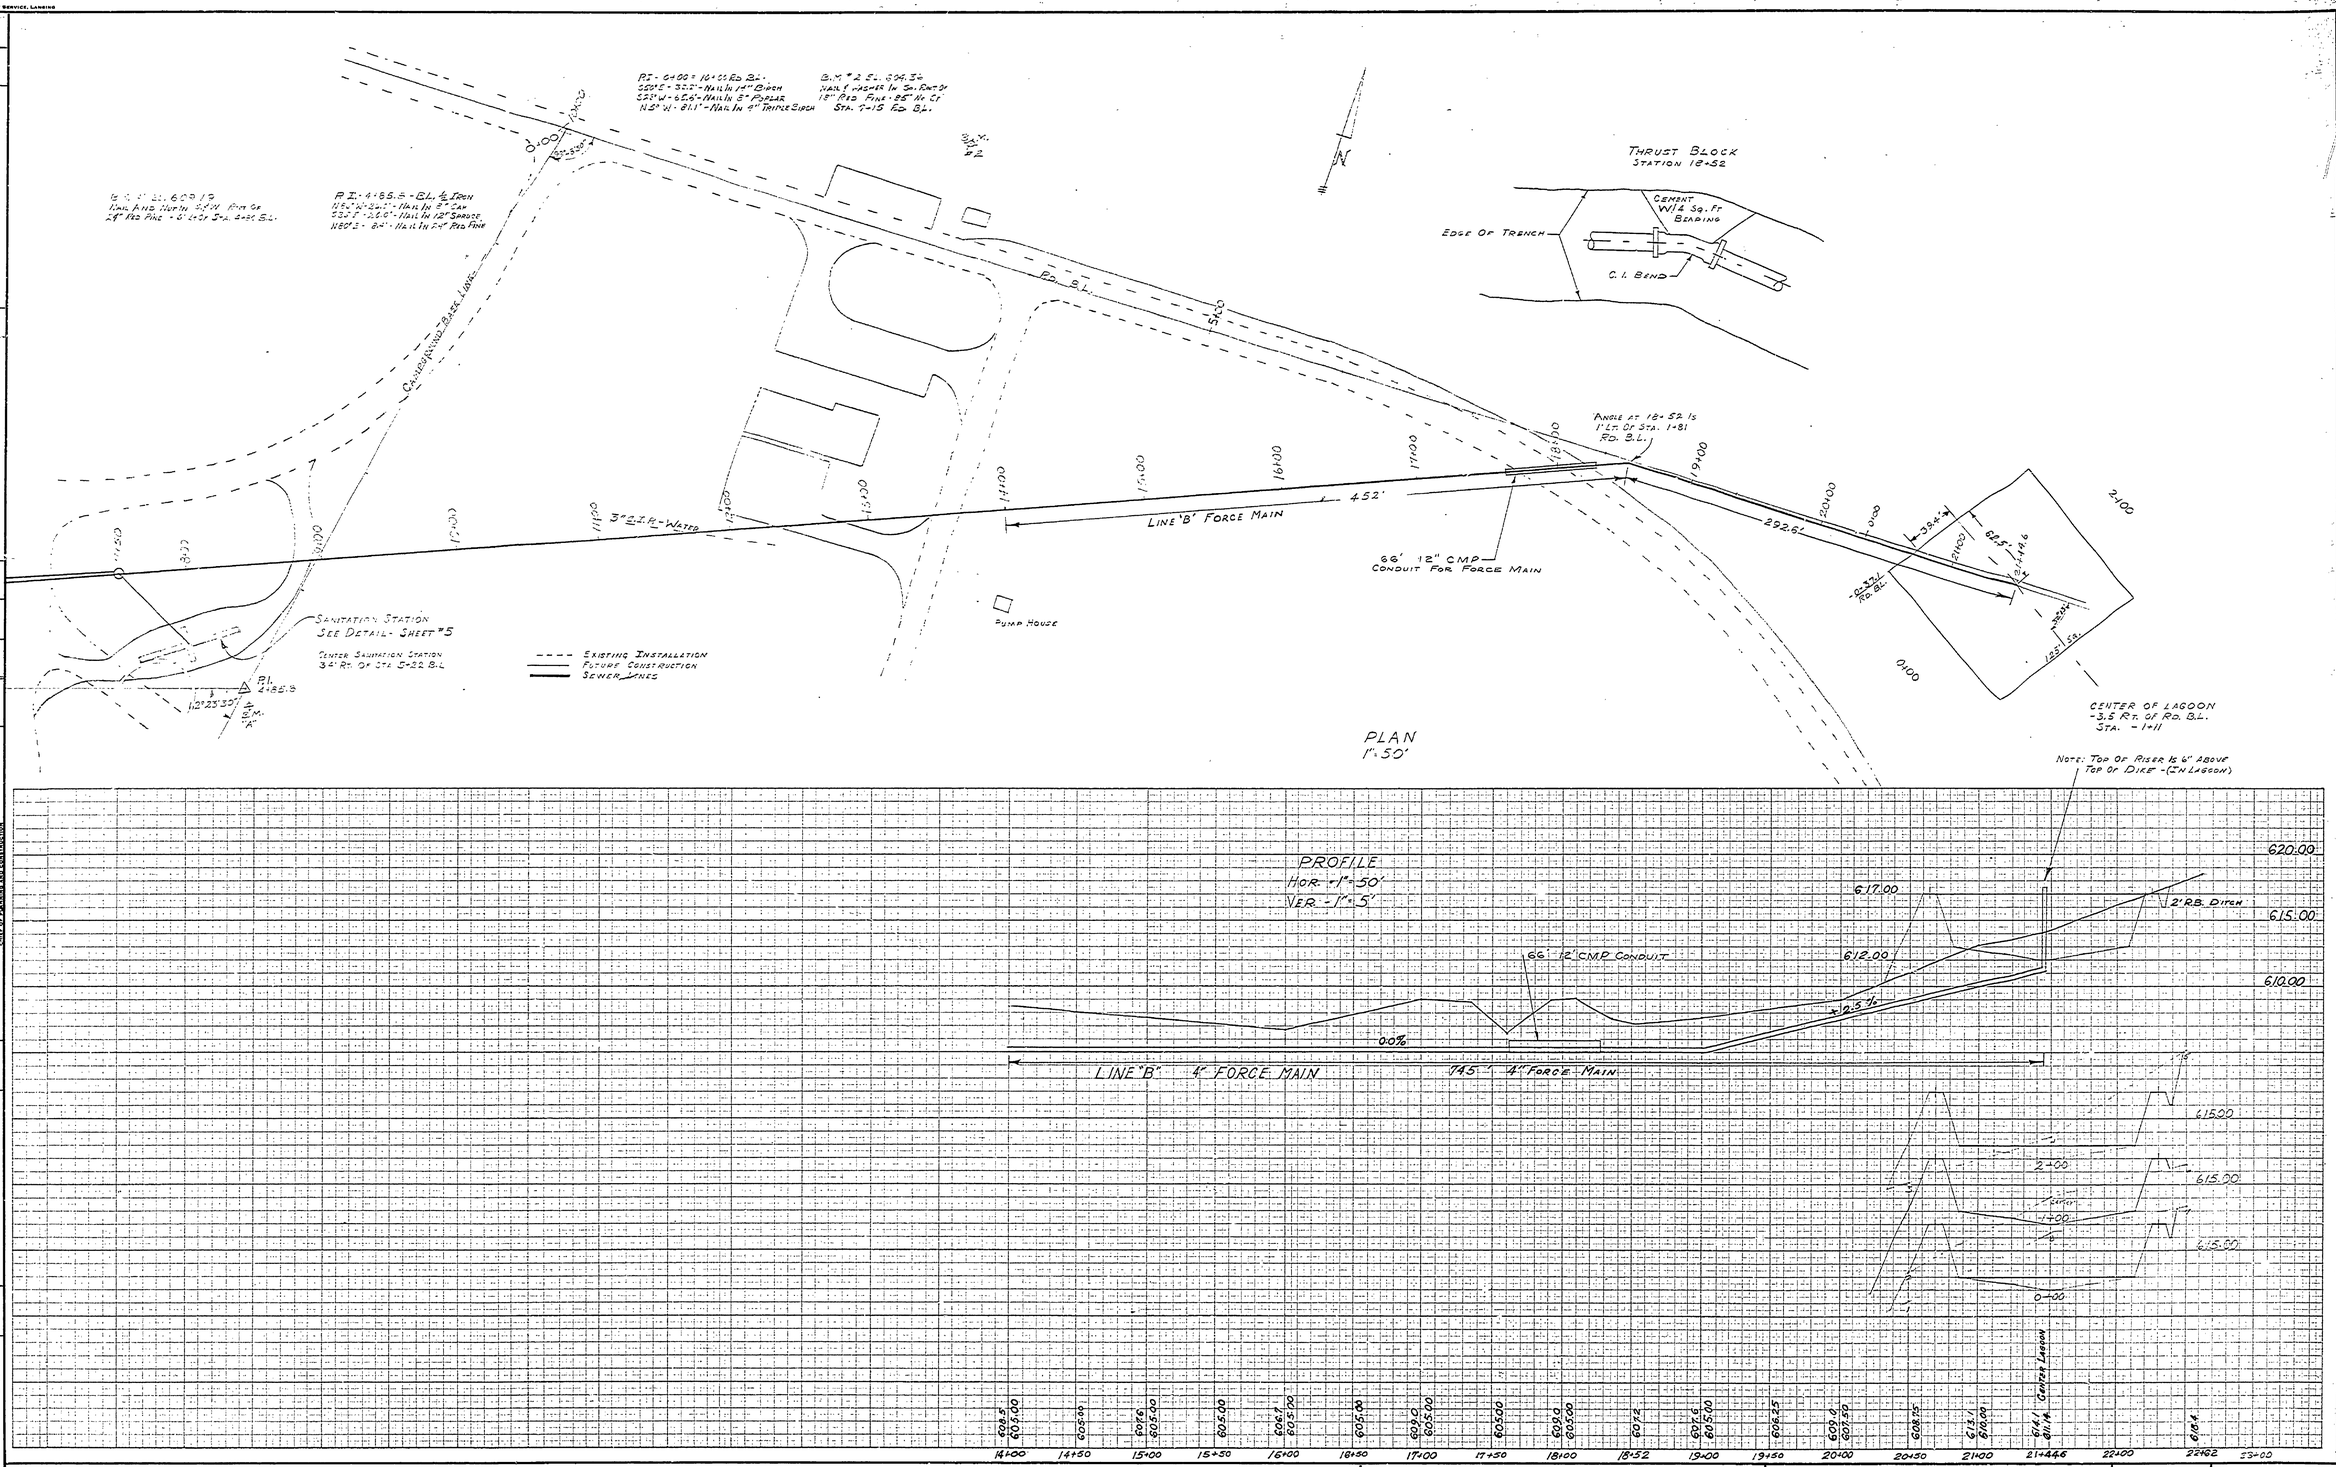

LINE 'B' FORCE MAIN & LAGOON

MICHIGAN
DEPARTMENT OF CONSERVATION
PARKS AND RECREATION DIVISION

BURT LAKE STATE PARK
CENTRAL SEWAGE DISPOSAL SYSTEM

SHEET NO. 4 OF 5

PLAN NO. E-115

976-005-28-C1, SHEET 9 OF 15