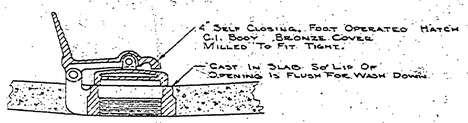

HATCH & COVER SECTION DETAIL

VARCO Fig. 4G
VAPOR RECOVERY SYSTEMS CO.
2550 N. ALAMEDA
COMPTON, CALIF.

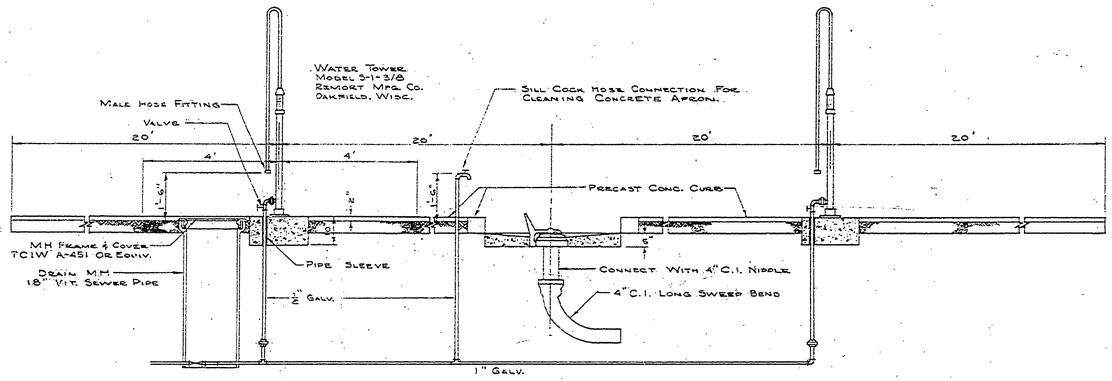

SECTION

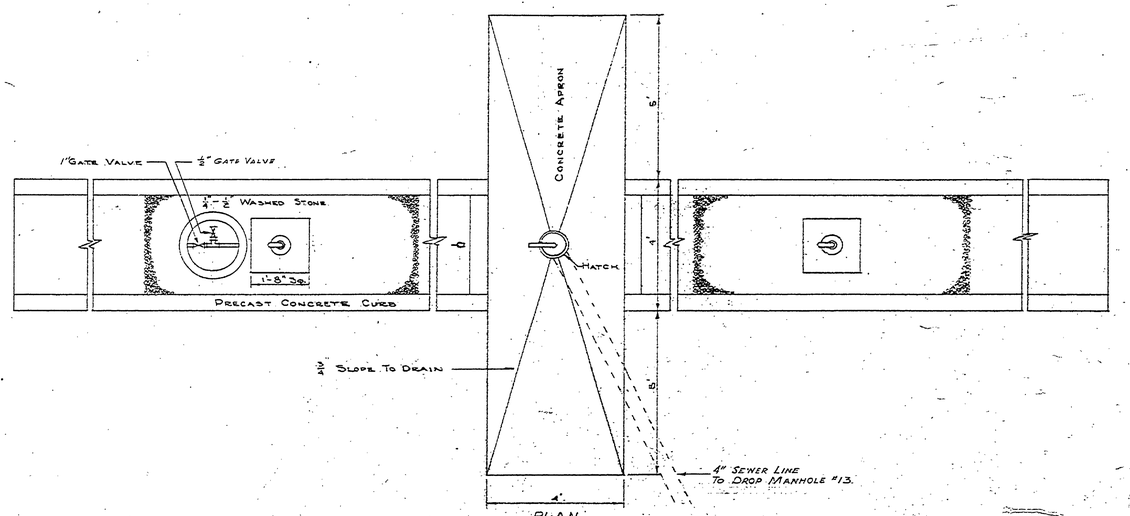

PLAN
1:20

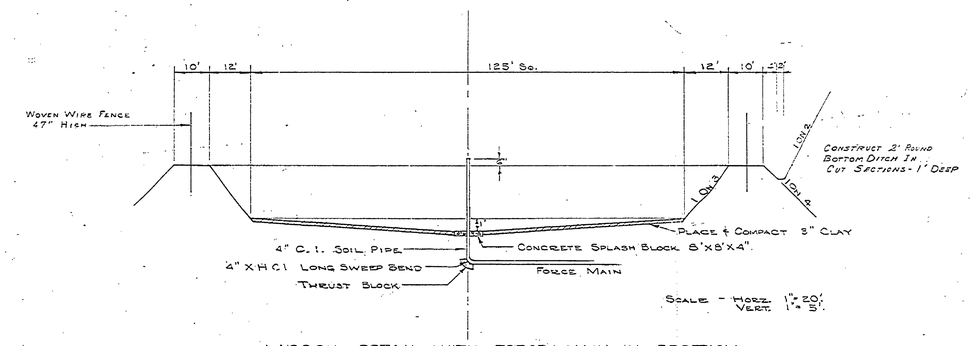

LAGOON DETAIL WITH FORCE MAIN IN SECTION

REVISIONS			
4			
5			
6			

NO.	DATE	BY
1		
2		
3	3-17-64	

		DATE
APPROVED		
REVIEWED		
ARCHITECTURAL	W.M.L.	7-17-64
ENGINEERING	K.E.B.	2-17-64
LANDSCAPE	J.H.C.	2-19-64

		DATE
DESIGNED BY	B.H.G.	Dec. '63
DRAWN BY	J.Y.	Dec. '63
CHECKED BY	B.H.G.	

TRAILER SANITATION STATION & LAGOON

MICHIGAN
DEPARTMENT OF CONSERVATION
PARKS AND RECREATION DIVISION

BURT LAKE STATE PARK
CENTRAL SEWAGE DISPOSAL SYSTEM
SCALE AS SHOWN

SHEET NO. 5 OF 8

PLAN NO. E-115

976-005-28-C.1, SHEET 10 OF 15