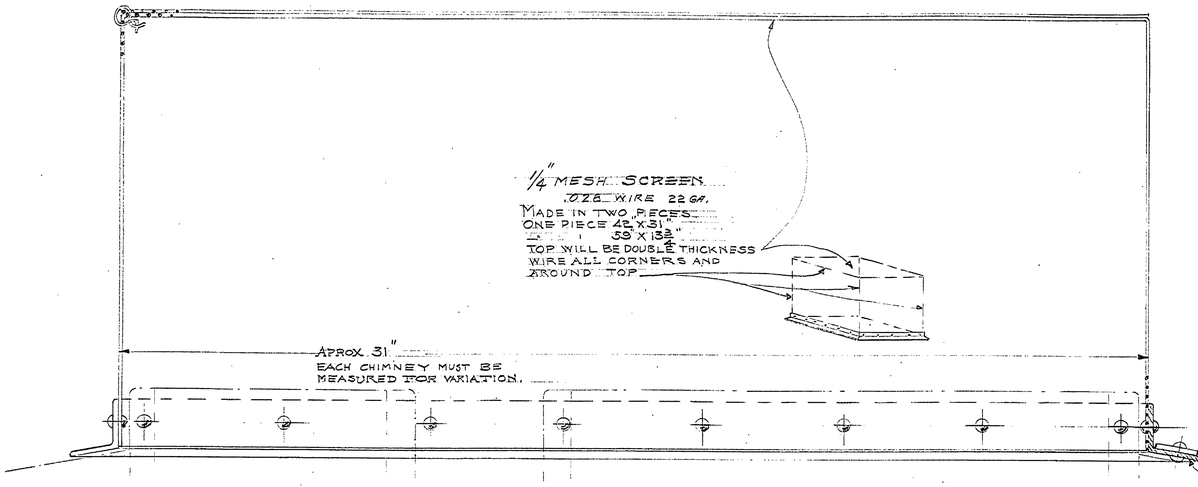

SECTION "B-B"

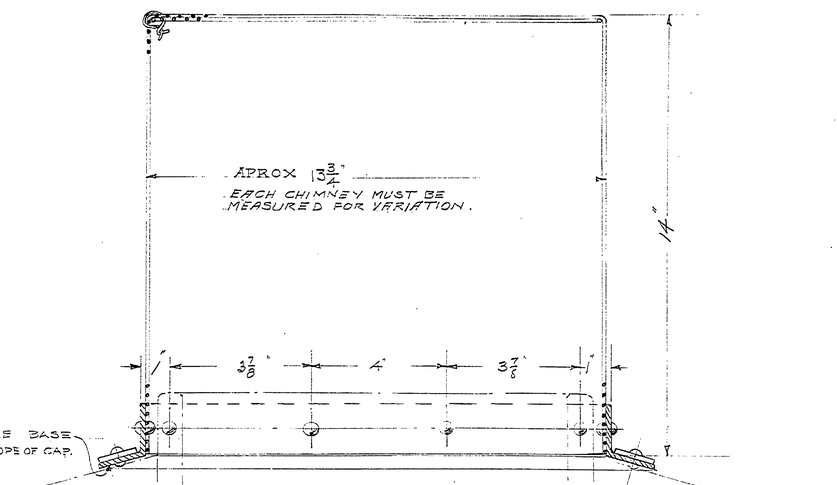

SECTION "A-A"

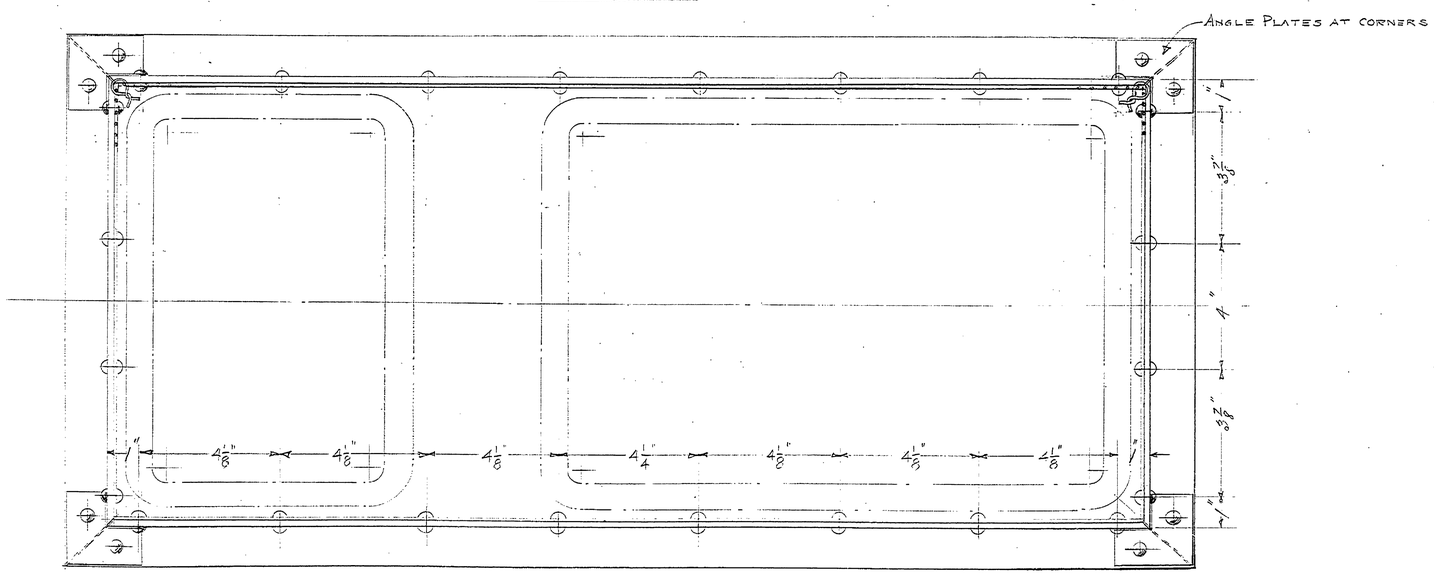

PLAN

Scale: 1/2 SIZE

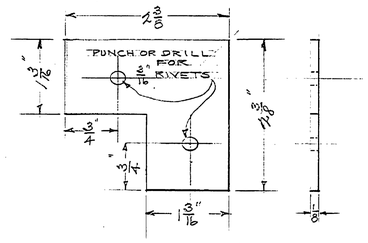

ANGLE PLATES — MAKE 4

SCALE: F.S.

UNITED STATES
DEPARTMENT OF THE INTERIOR
NATIONAL PARK SERVICE
CO-OPERATING WITH
MICHIGAN CONSERVATION DEPARTMENT

Drawn By E.W.G.	YANKEE SPRINGS	PLAN No. -
Designed By E.F.H.	SPARK ARRESTER.	Scale: 1/2 SIZE
Checked By	GENERAL USE.	R.D.P. MI-6.
		Date: Sept 29/37

Prepared By		Date.	
Recommended	State Park Authority or Sponsor	Date.	
Recommended	Inspector	Date.	
Approved By	Regional Officer.	Date.	
	Assistant Director.		

A-103