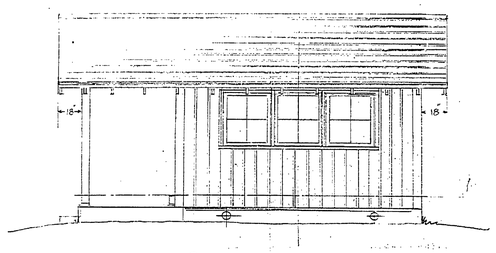

SIDE ELEVATIONS

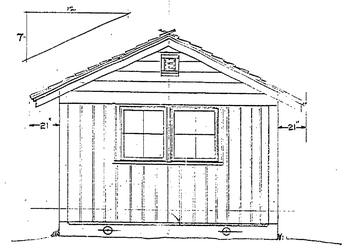

REAR ELEVATION

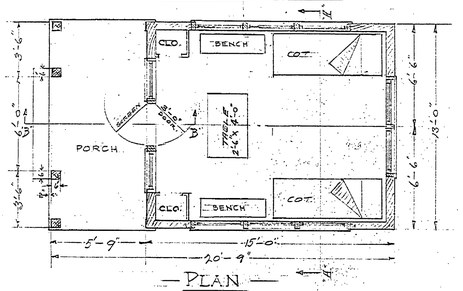

PLAN

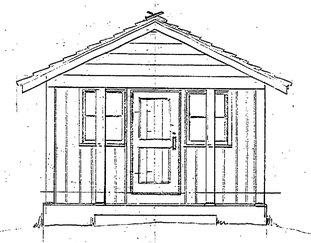

FRONT ELEVATION

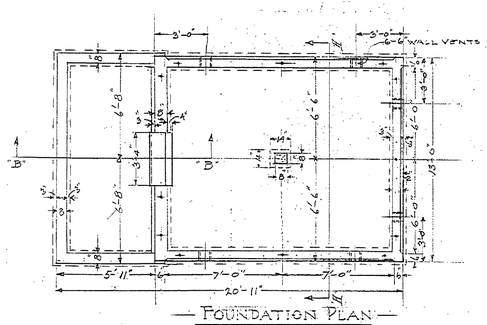

FOUNDATION PLAN

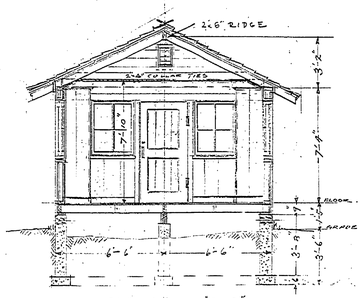

SECTION A-A

Scale: 1/4" = 1'-0"

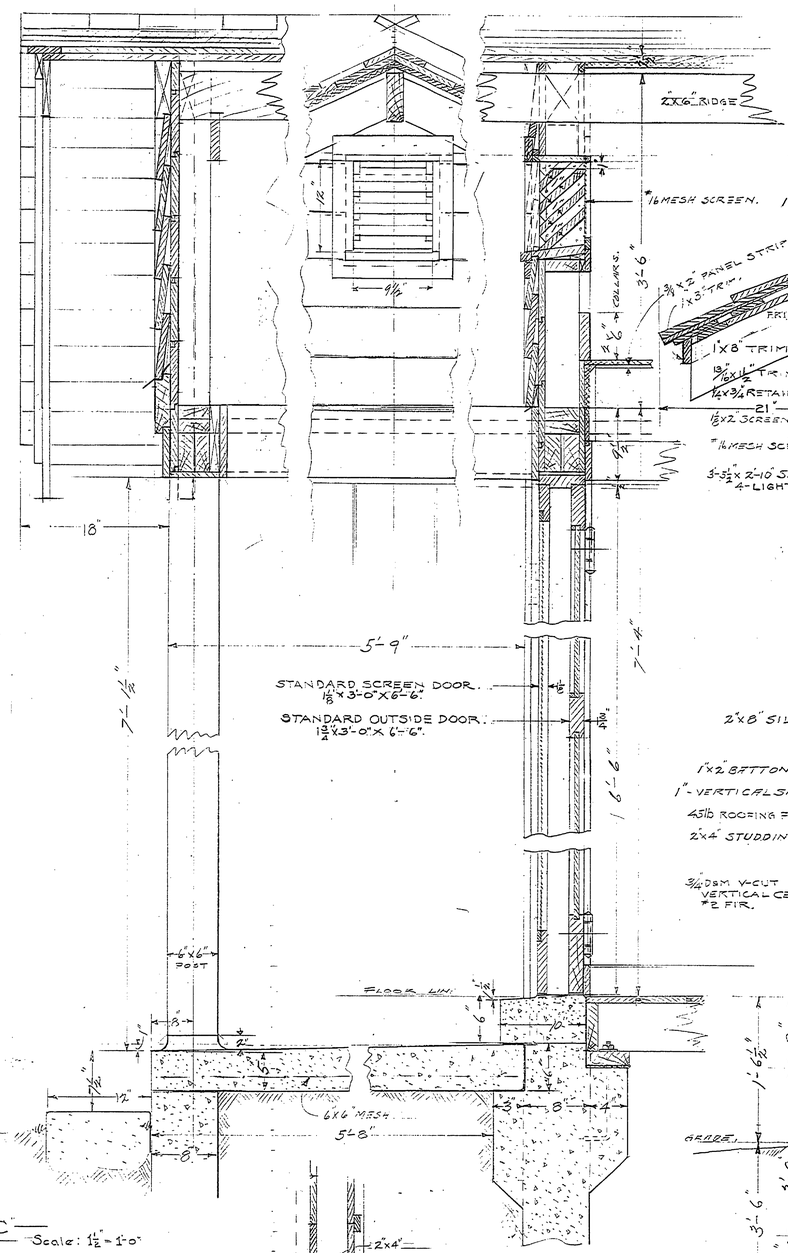

SECTION B-B

Scale: 1 1/2" = 1'-0"

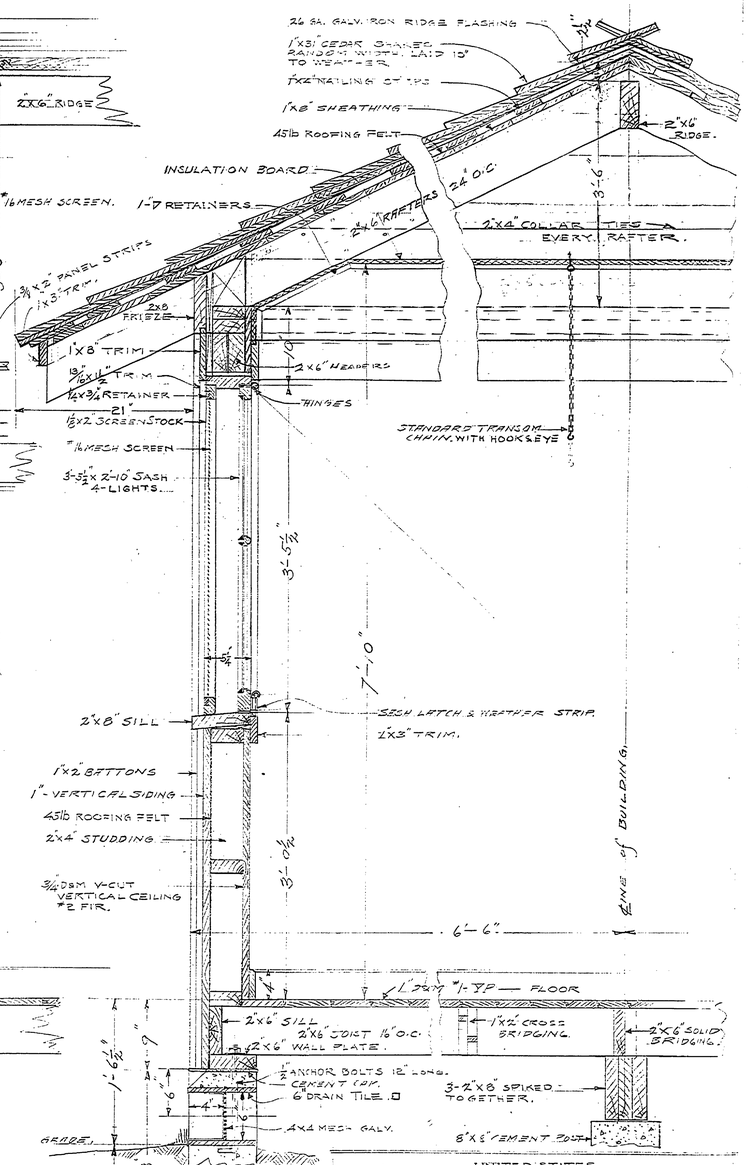

SECTION A-A

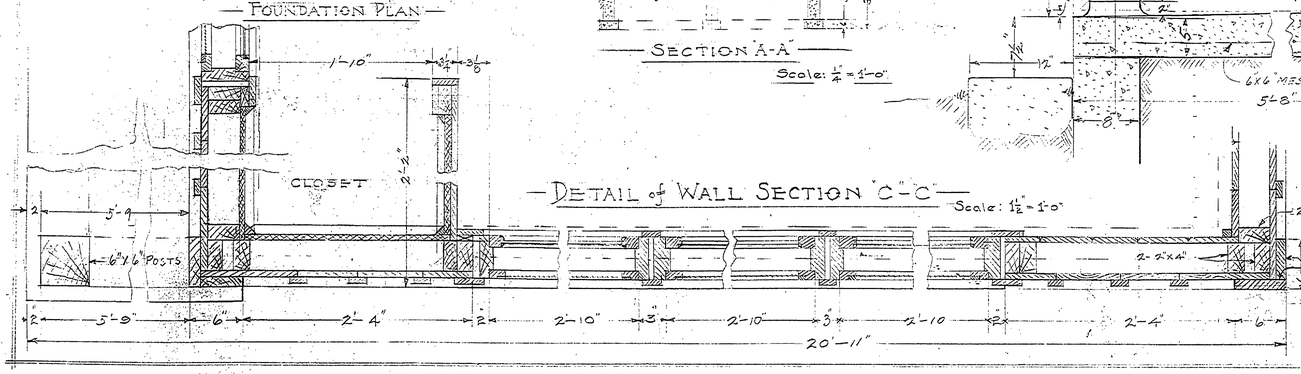

DETAIL of WALL SECTION "C"-"C"

Scale: 1 1/2" = 1'-0"

UNITED STATES
DEPARTMENT OF THE INTERIOR
NATIONAL PARK SERVICE
COOPERATING WITH
MICH. DEPT. OF CONSERVATION

DRAWN BY E.W.G.	YANKEE SPRINGS PROJECT	PLAN 80-80 No. 1
DESIGNED BY E.W.G.	COUNSELLORS CABINS	SCALE: 1/4"
CHECKED BY F.R.C.	LONG LAKE.	R-DD-MI-6
		DATE: MAY 1935

PREPARED AND APPROVED BY: Frank R. Cowan. DATE: 6-3-35.
RECOMMENDED: PROJECT MANAGER. DATE:
INSPECTOR.
APPROVED BY: REGIONAL DIRECTOR DATE:

A-108

#49 to #56

INSURANCE No. 49 to No. 56 JOB # 65