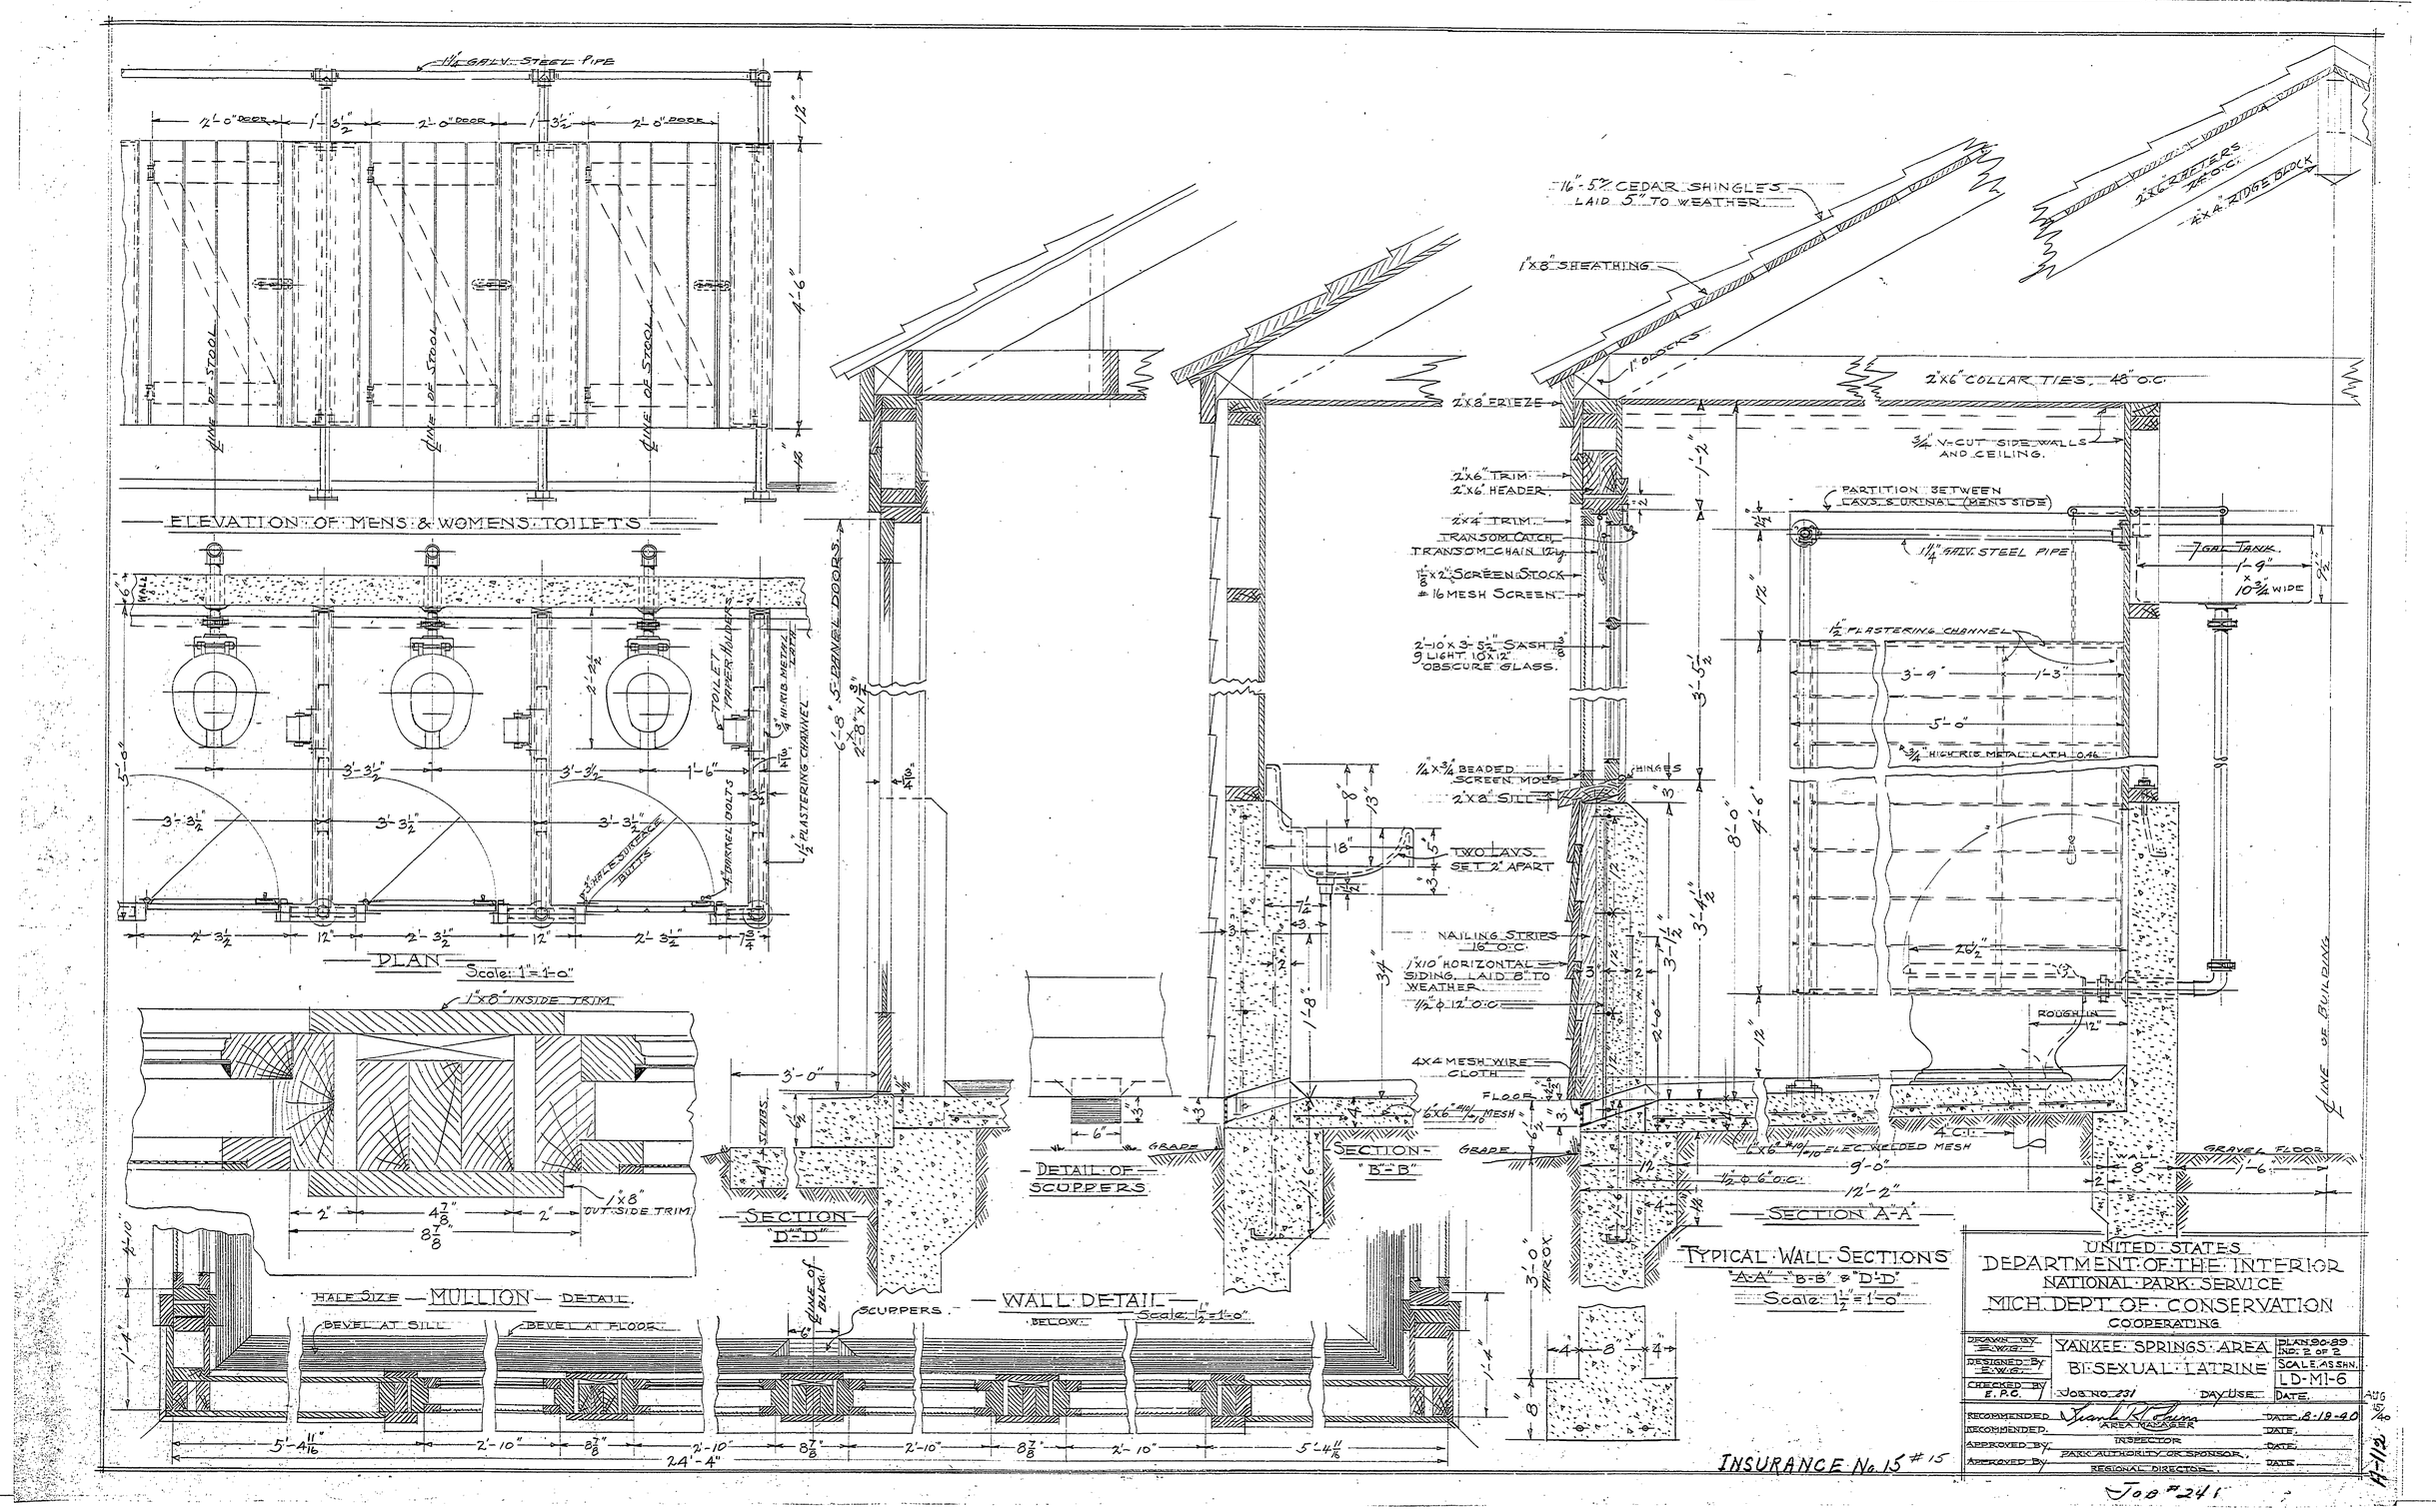
1 1/4" GALV. STEEL PIPE
2'-0" DOOR
1'-3 1/2"
2'-0" DOOR
1'-3 1/2"
2'-0" DOOR
LINE OF STOOL
LINE OF STOOL
LINE OF STOOL
ELEVATION OF MENS & WOMENS TOILETS
WALL
TOILET PAPER HOLDERS
3/4" HICKORY METAL LATH
1 1/2" PLASTERING CHANNEL
3/4" DIAMETER BOLTS
1 1/2" MALLEABLE BUTTS
PLAN
Scale: 1" = 1'-0"
1"x8" INSIDE TRIM
1"x8" OUTSIDE TRIM
HALF SIZE — MULLION — DETAIL
BEVEL AT SILL
BEVEL AT FLOOR
SECTION D-D
DETAIL OF SCUPPERS
SCUPPERS
WALL DETAIL
BELOW
Scale: 1 1/2" = 1'-0"
SECTION "B"-"B"
16"-5 1/2" CEDAR SHINGLES LAID 5" TO WEATHER
1"x8" SHEATHING
2"x6" RAFTERS 16" O.C.
2"x4" RIDGE BLOCK
2"x8" FRIEZE
2"x6" COLLAR TIES, 48" O.C.
3/4" V-CUT SIDE WALLS AND CEILING
2"x6" TRIM
2"x6" HEADER
2"x4" TRIM
TRANSOM CATCH
TRANSOM CHAIN
1"x2" SCREEN STOCK
#16 MESH SCREEN
2'-10" x 3'-5 1/2" SASH 9 LIGHT 10"x12" OBSCURE GLASS
1/4"x3/4" BEADED SCREEN MOLD
HINGES
2"x8" SILL
TWO LAYS SET 2' APART
NAILING STRIPS 16" O.C.
1"x10" HORIZONTAL SIDING LAID 8" TO WEATHER
1/2" ϕ 12" O.C.
4x4 MESH WIRE CLOTH
FLOOR
6x6 #4/#4 MESH
GRADE
PARTITION BETWEEN CAVS. & URINAL (MENS SIDE)
1 1/4" GALV. STEEL PIPE
7 GAL. TANK
1'-9" x 10 3/4" WIDE
1/2" PLASTERING CHANNEL
3/4" HICKORY METAL LATH
ROUGH IN
4" C.I.
6x6 #4/#10 ELECTRIC WELDED MESH
1/2" ϕ 6" O.C.
WALL
GRAVEL FLOOR
LINE OF BUILDING
SECTION "A"-"A"
TYPICAL WALL SECTIONS
"A-A" "B-B" & "D-D"
Scale: 1 1/2" = 1'-0"
UNITED STATES
DEPARTMENT OF THE INTERIOR
NATIONAL PARK SERVICE
MICH. DEPT. OF CONSERVATION
COOPERATING
DRAWN BY E.W.G.
DESIGNED BY E.W.G.
CHECKED BY E.P.C.
YANKEE SPRINGS AREA
BI-SEXUAL LATRINE
PLAN 20-89 IND. 2 OF 2
SCALE AS SHN.
LD-M1-6
JOB NO. 231
DAY USE:
DATE AUG 15, '40
RECOMMENDED
AREA ENGINEER
DATE 8-12-40
RECOMMENDED
INSPECTOR
DATE
APPROVED BY
PARK AUTHORITY OR SPONSOR
DATE
APPROVED BY
REGIONAL DIRECTOR
DATE
INSURANCE No. 15 # 15
JOB # 241
4-112