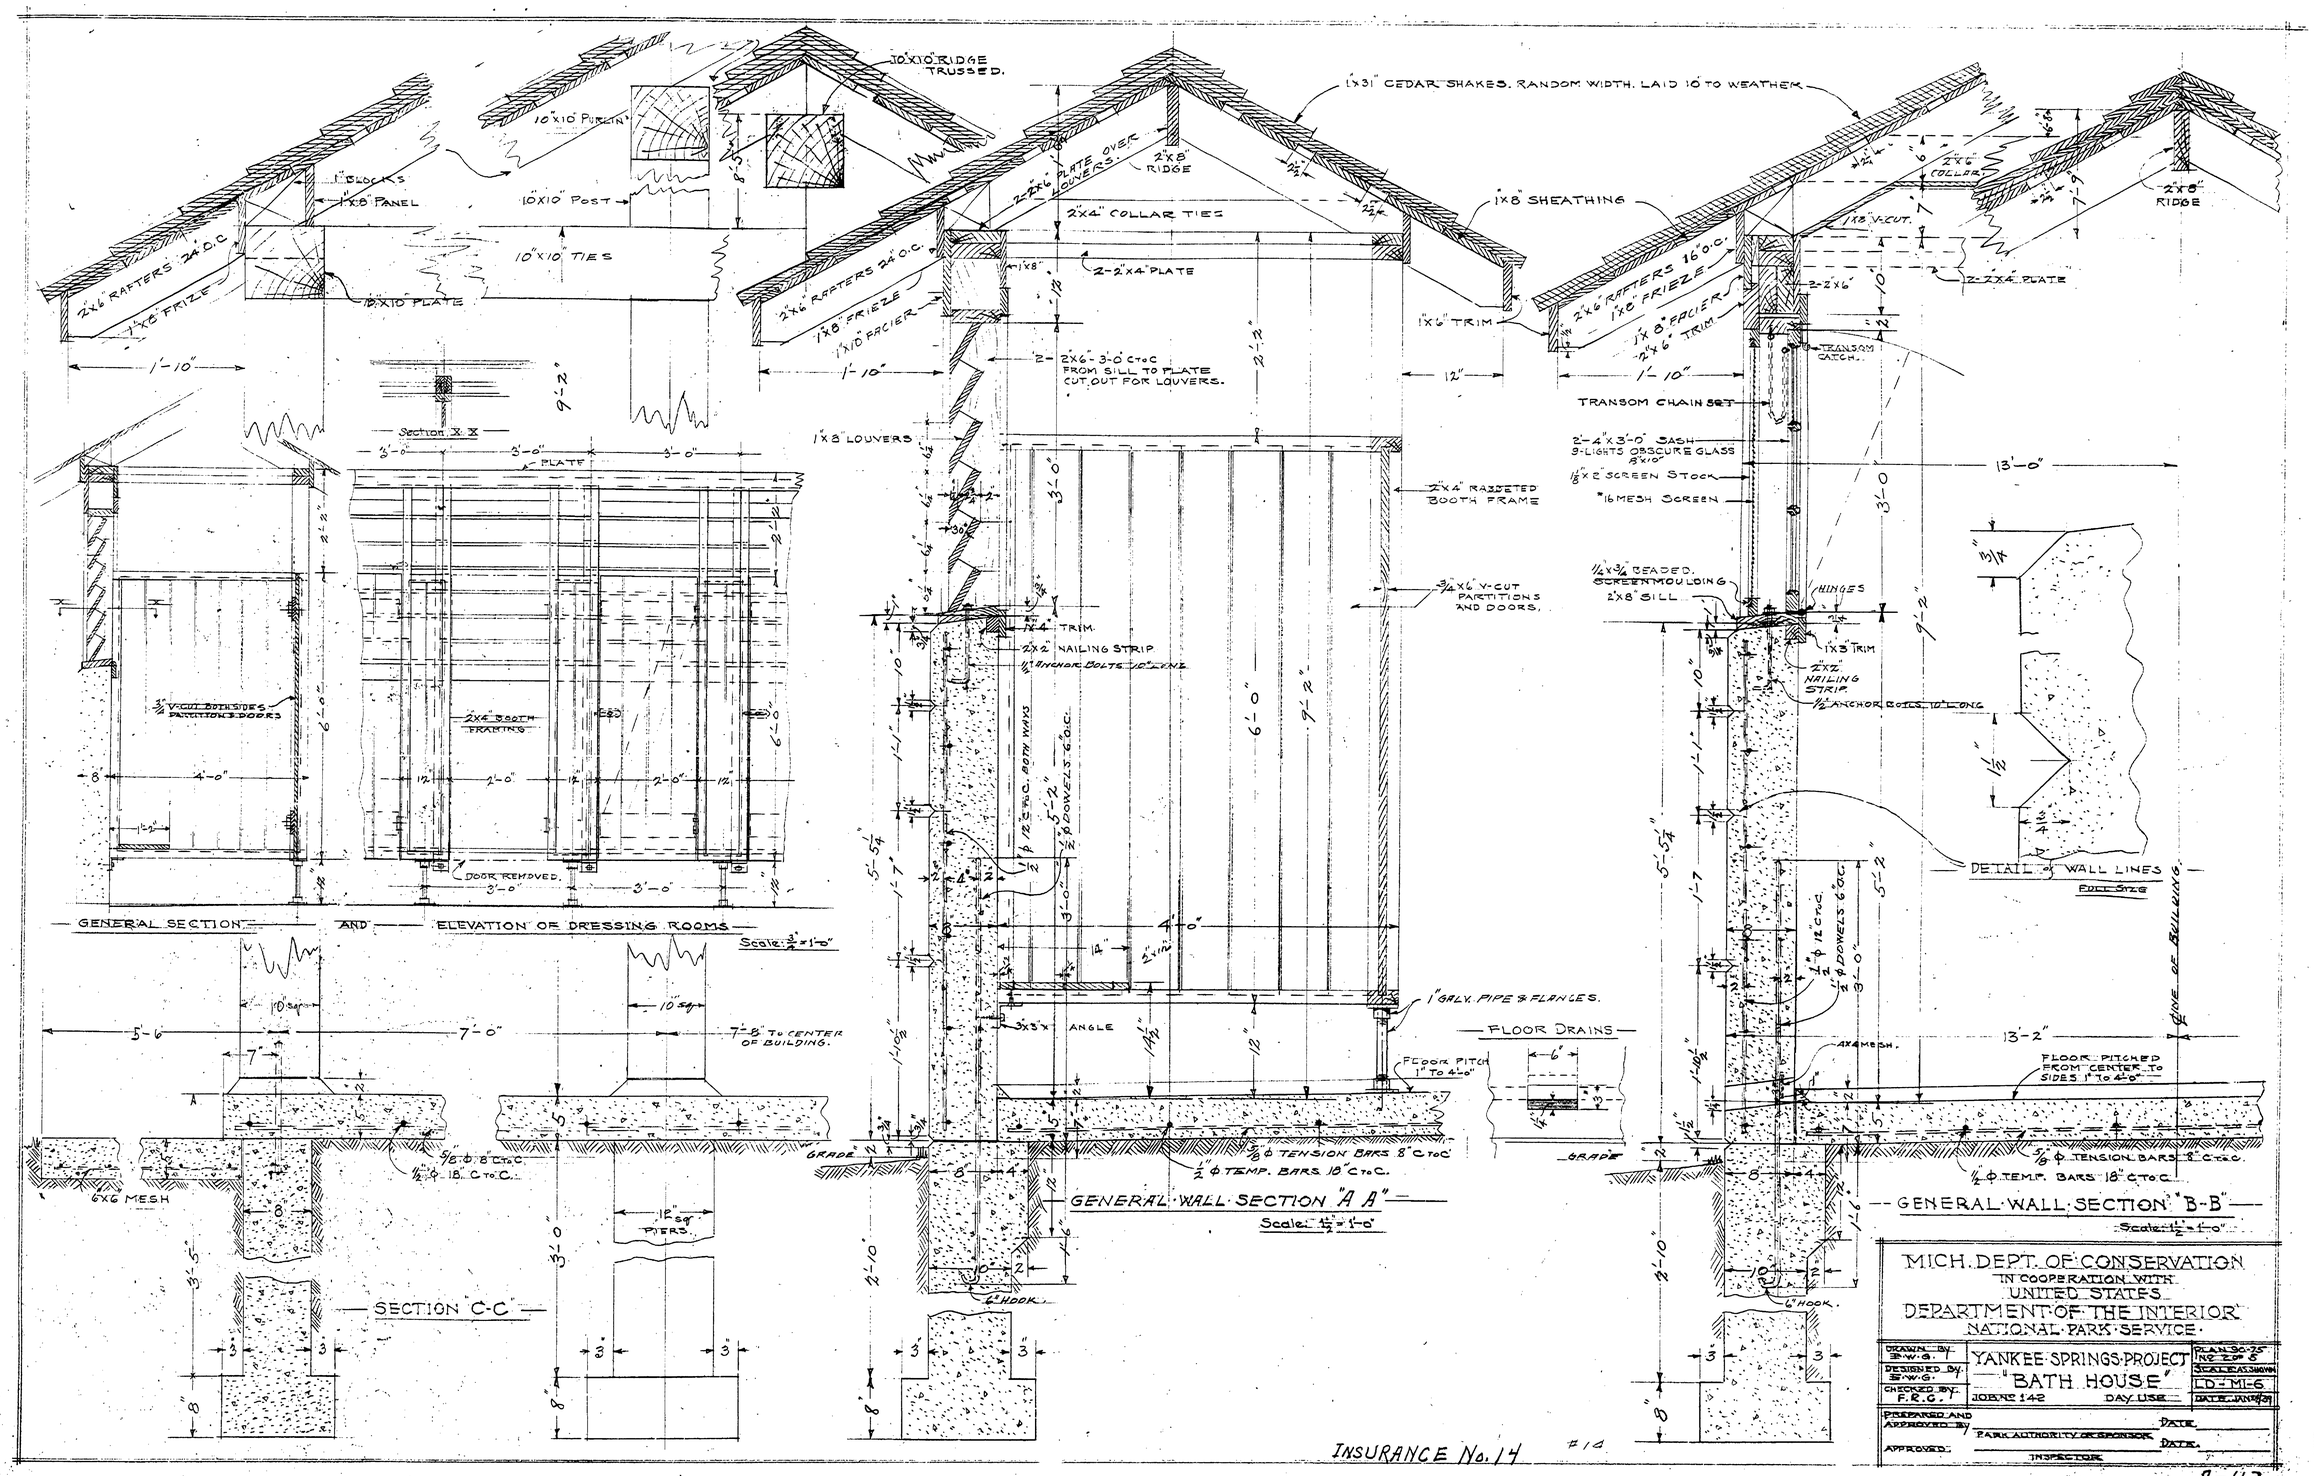
10"x10" RIDGE TRUSSED.
1"x31" CEDAR SHAKES. RANDOM WIDTH. LAID 10" TO WEATHER.
10"x10" PURLIN
1" BLOCKS
1"x8" PANEL
10"x10" POST
10"x10" TIES
10"x10" PLATE
2"x6" RAFTERS 24" O.C.
1"x6" FRIEZE
1'-10"
9'-2"
Section X-X
3'-0"
PLATE
2"x6" BOOTH FRAMING
DOOR REMOVED.
3/4" V-CUT BOTH SIDES PARTITIONS & DOORS
6'-0"
GENERAL SECTION AND ELEVATION OF DRESSING ROOMS
Scale: 3/4"=1'-0"
2"x6" PLATE OVER LOUVERS
2"x8" RIDGE
2"x4" COLLAR TIES
2-2"x4" PLATE
1"x8" SHEATHING
2"x6" RAFTERS 24" O.C.
1"x8" FRIEZE
1"x10" FACIER
1"x6" TRIM
2-2"x6"-3'-0" C to C FROM SILL TO PLATE CUT OUT FOR LOUVERS.
1"x8" LOUVERS
12"
2'-2"
3'-0"
2"x4" RABBETED BOOTH FRAME
3/4"x6" V-CUT PARTITIONS AND DOORS.
TRIM
2"x2" NAILING STRIP
1/2" ϕ ANCHOR BOLTS 10" LONG
5'-5 5/8"
1'-7"
5'-2"
1/2" ϕ DOWELS 6" O.C.
1/2" ϕ 12" C to C. BOTH WAYS
4'-0"
1"GALV. PIPE & FLANGES.
3"x3"x ANGLE
FLOOR PITCH 1" TO 4'-0"
FLOOR DRAINS
GRADE
1/2" ϕ TEMP. BARS 18" C to C.
5/8" ϕ TENSION BARS 8" C to C.
GENERAL WALL SECTION "A A"
Scale: 1 1/2"=1'-0"
6" HOOK.
2'-10"
2'-6"
2"x6" COLLAR
2"x8" RIDGE
1"x8" V-CUT.
2-2"x4" PLATE
2-2"x6"
TRANSOM CATCH.
TRANSOM CHAIN SET
2'-4"x3'-0" SASH 3-LIGHTS OBSCURE GLASS 8"x10"
1/8"x2" SCREEN STOCK
#16 MESH SCREEN
13'-0"
1/4"x3/4" BEADED SCREEN MOULDING
2"x8" SILL
HINGES
1"x3" TRIM
2"x2" NAILING STRIP
1/2" ANCHOR BOLTS 10" LONG
DETAIL OF WALL LINES
FULL SIZE
LINE OF BUILDING
13'-2"
FLOOR PITCHED FROM CENTER TO SIDES 1" TO 4'-0"
5/8" ϕ TENSION BARS 8" C to C.
1/4" ϕ TEMP. BARS 18" C to C.
GENERAL WALL SECTION "B-B"
Scale: 1 1/2"=1'-0"
10" sq.
5'-6"
7'-0"
7'-8" TO CENTER OF BUILDING.
5/8" ϕ 8" C to C.
1/2" ϕ 18" C to C.
6x6 MESH
12" sq. PIERS.
SECTION C-C
MICH. DEPT. OF CONSERVATION
IN COOPERATION WITH
UNITED STATES
DEPARTMENT OF THE INTERIOR
NATIONAL PARK SERVICE
DRAWN BY J.W.G.
DESIGNED BY J.W.G.
CHECKED BY F.R.G.
YANKEE SPRINGS PROJECT
"BATH HOUSE"
JOB No. 142
DAY USE
PLAN No. 2-25
No. 2 of 5
SCALE AS SHOWN
LD-MI-6
DATE JAN 1939
PREPARED AND APPROVED BY
PARK AUTHORITY OR SPONSOR
DATE
APPROVED
INSPECTOR
INSURANCE No. 14
#14
Job # 142
A-113