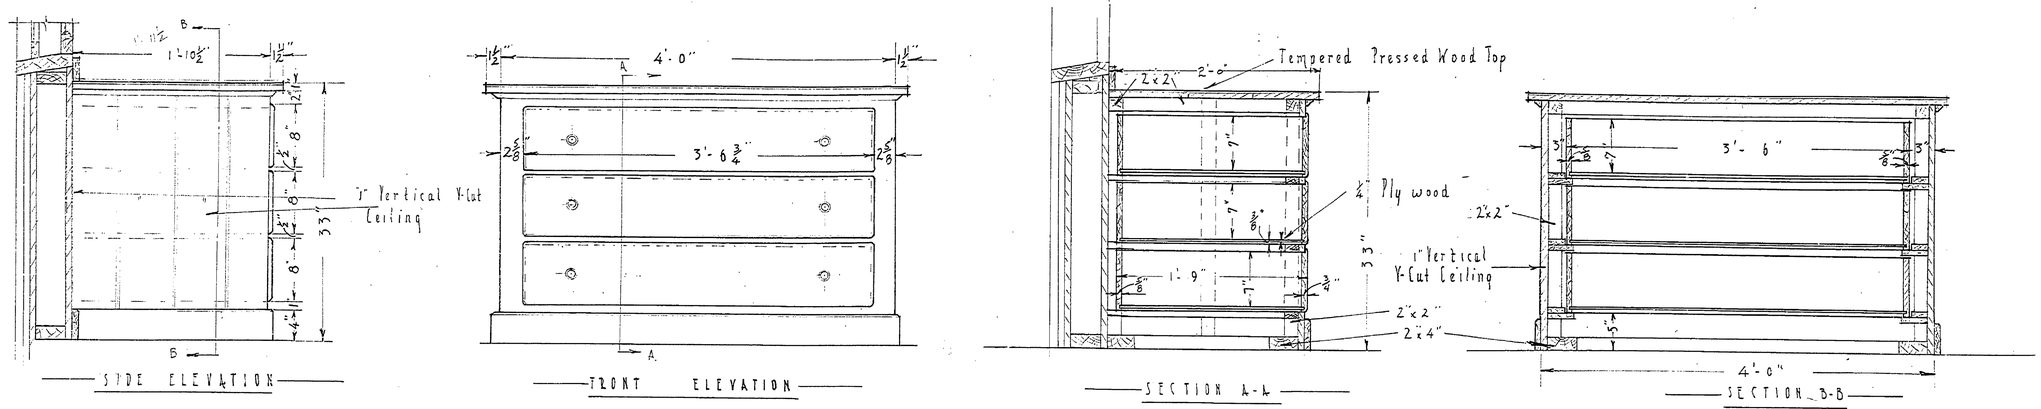

DETAIL of BUILT-IN DRESSER DRAWERS

Scale: 1½" = 1'-0"

MAKE - TWO

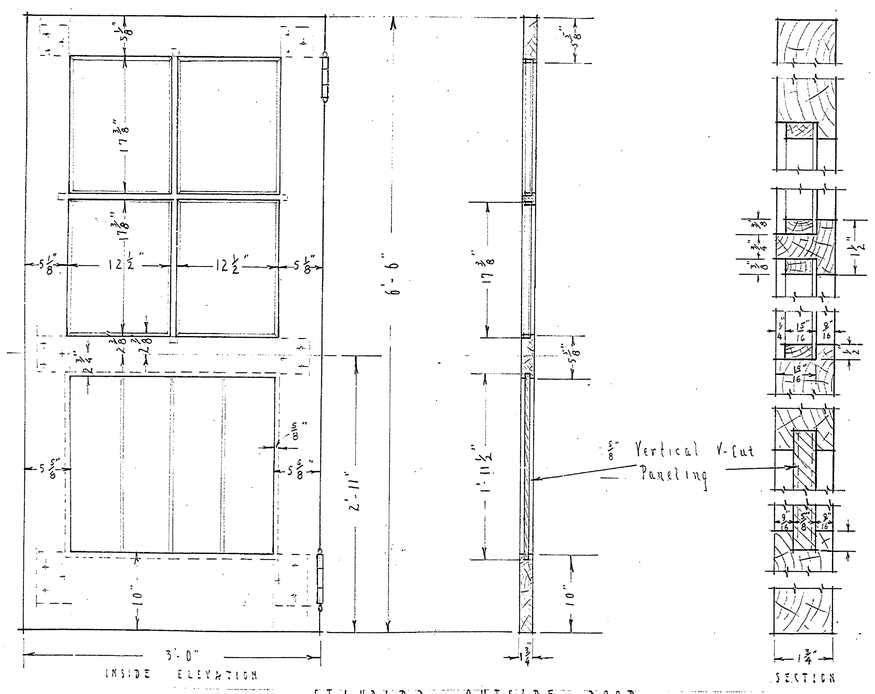

STANDARD OUTSIDE DOOR

Scale 1½" = 1'-0"

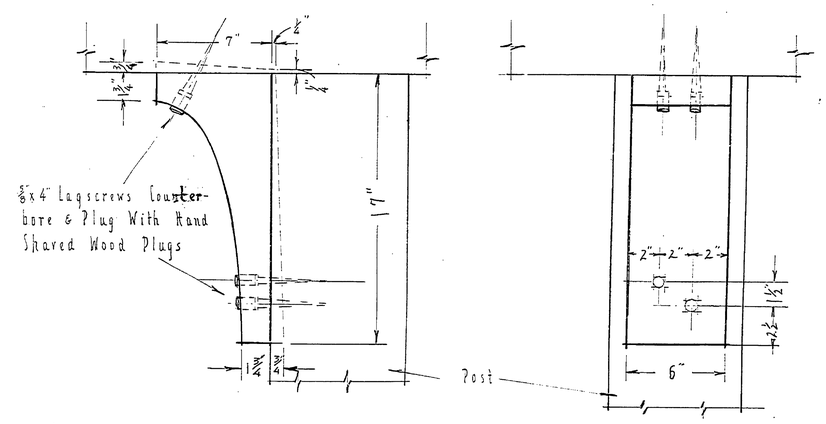

STANDARD PORCH BRACKET

Scale 3" = 1'-0"

MAKE - TO

#1-XP

UNITED STATES
DEPARTMENT OF THE INTERIOR
NATIONAL PARK SERVICE
COOPERATING WITH
MICHIGAN CONSERVATION DEPARTMENT

DRAWN BY B.M.H.	YANKEE SPRINGS PROJECT	PLAN NO 90-72 2 of 2
DESIGNED BY	HELPS QUARTERS	SCALE-AS SHOWN
CHECKED BY M.R.C.	LONG LAKE	R.D.P.MI.6
		DATE-7-20-38

PREPARED AND APPROVED BY _____ PROJECT MANAGER — DATE 7-22-38

RECOMMENDED _____ INSPECTOR — DATE

APPROVED _____ REGIONAL DIRECTOR — DATE

INSURANCE No. 58 #58

Job #73 A-114