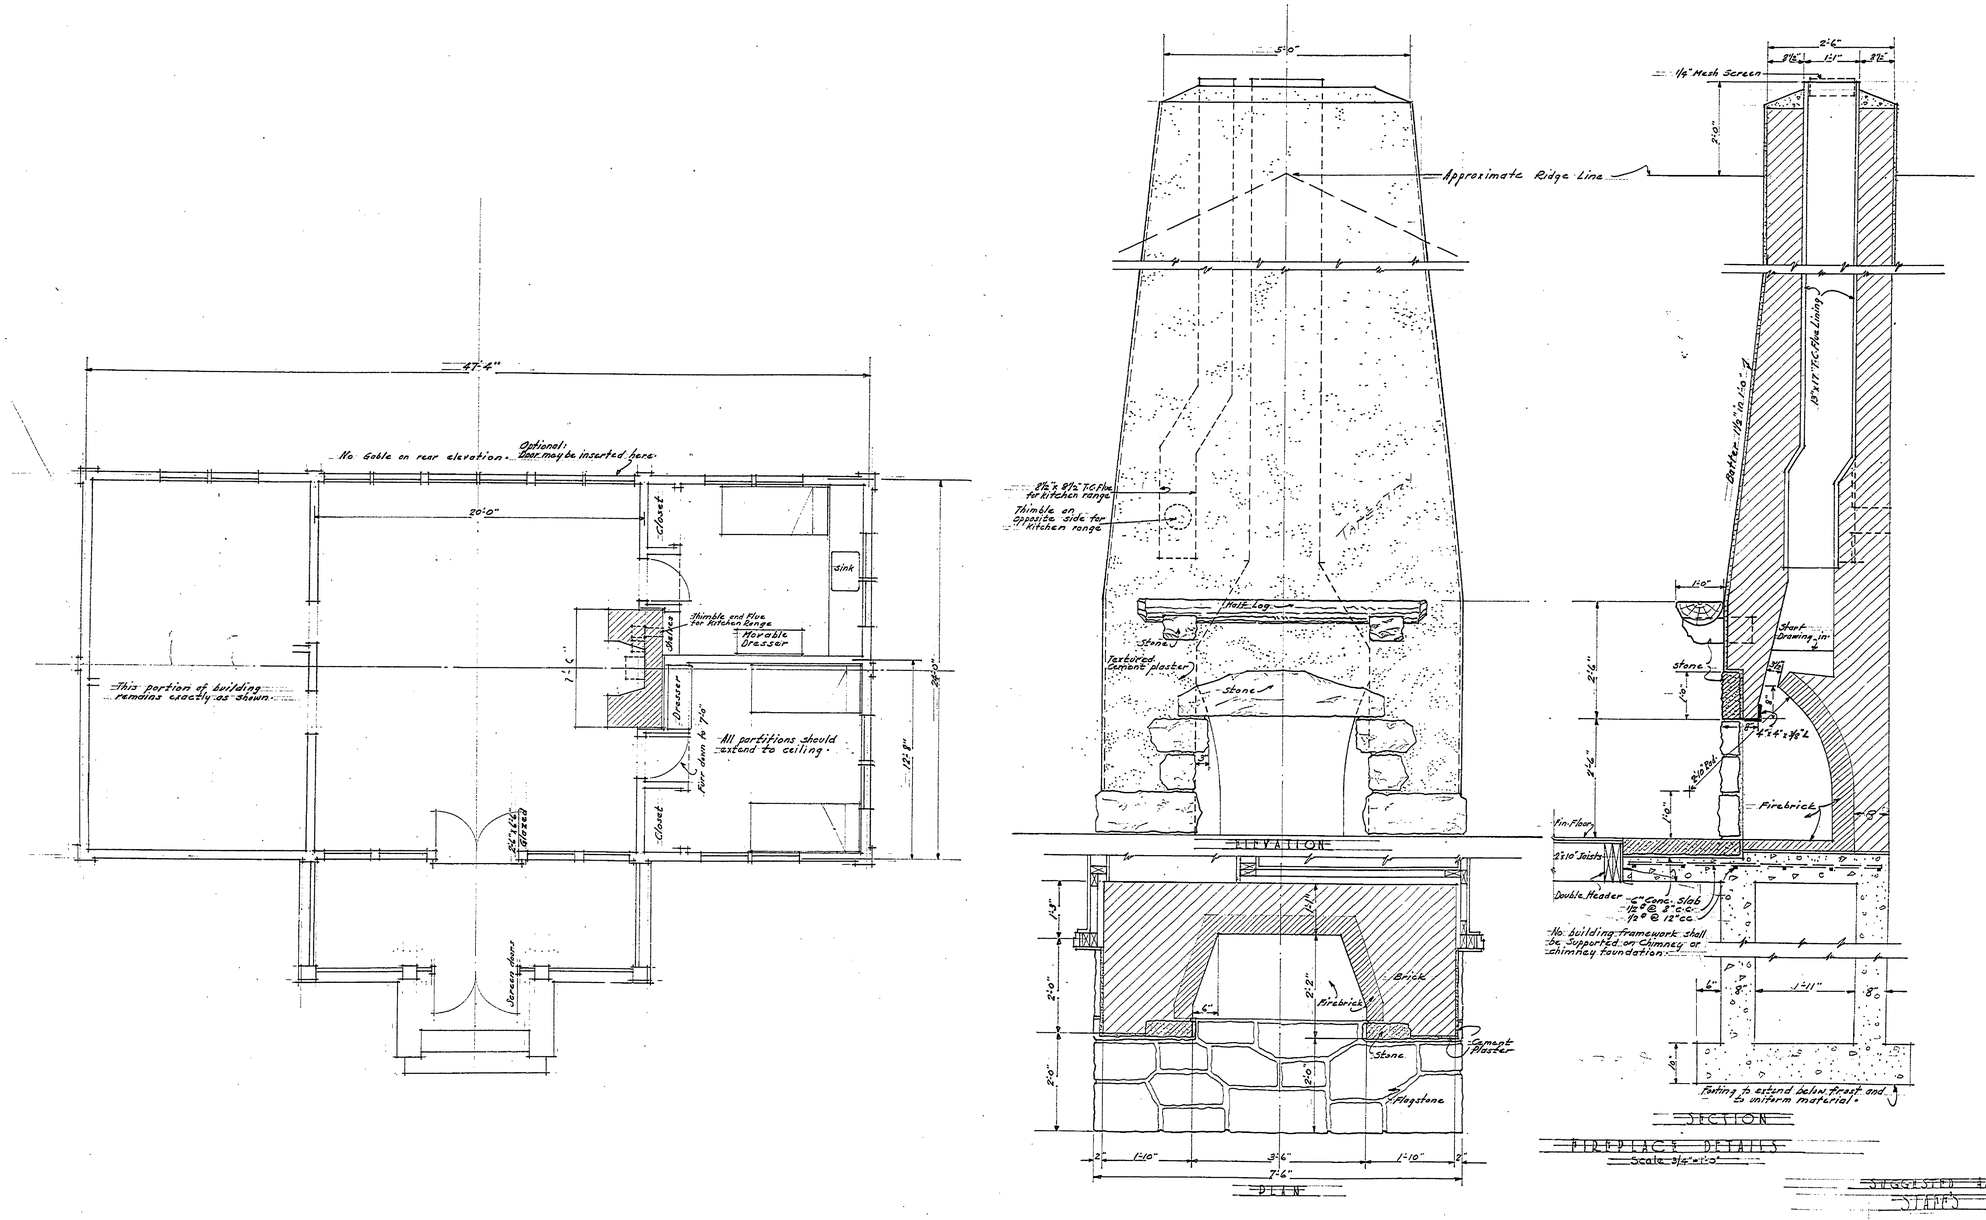

SUGGESTED ALTERATIONS TO
STAFF'S QUARTERS
YANKEE SPRINGS
LONG LAKE
MICHIGAN-RDP-MI-6

REVISION TO PLAN NO. 90-70 DATED 5-15-37

REGIONAL OFFICE REVISION - JULY 13, 1937
DRAWN BY H.M.D.

INSURANCE No. 57 #57

JOB #74 A-115