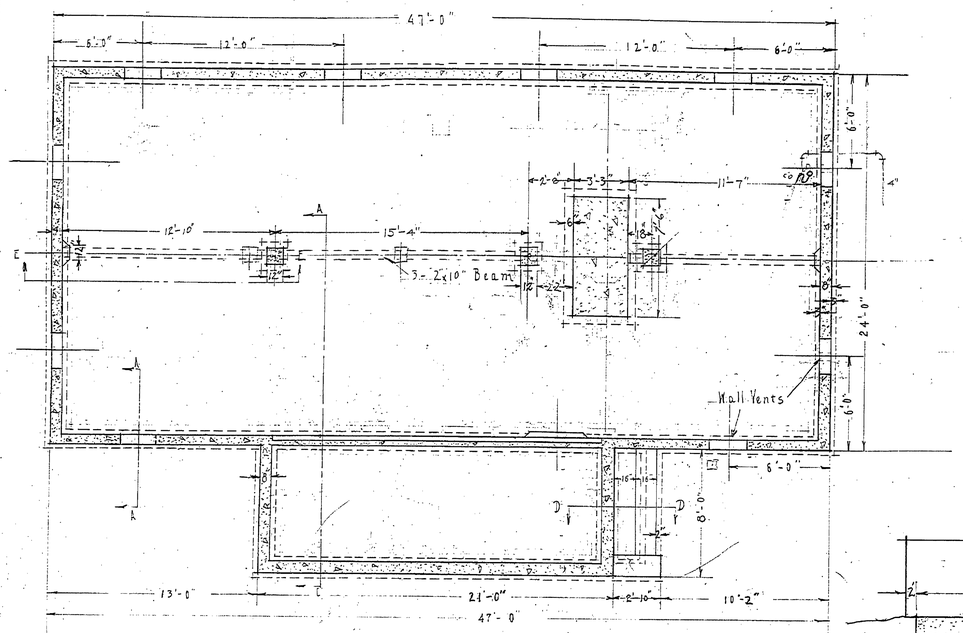

FOUNDATION PLAN
Scale 1/8"=1'-0"

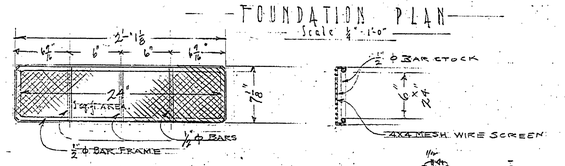

DETAIL "S" WALL VENT MARKS 10.
Scale 1½"=1'-0"

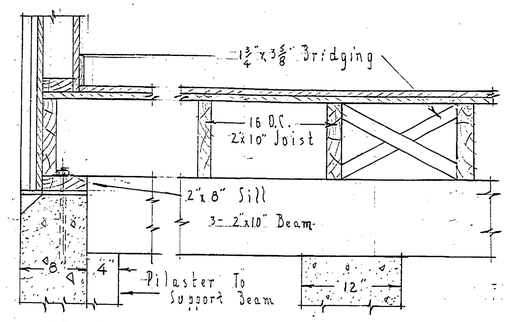

SECTION E-E
Scale 1½"=1'-0"

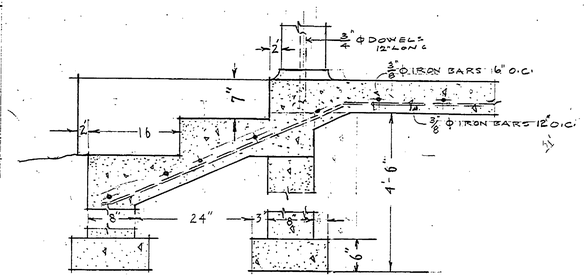

SECTION D-D
Scale 1"=1'-0"

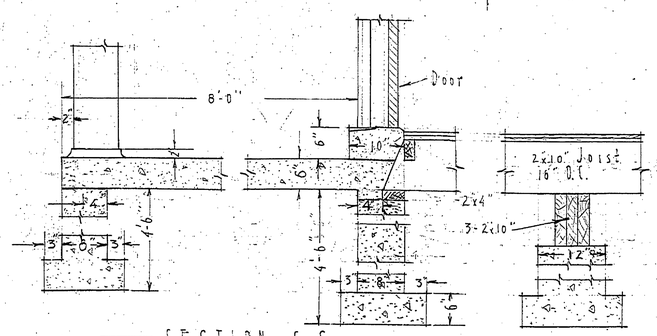

SECTION C-C
Scale 1"=1'-0"

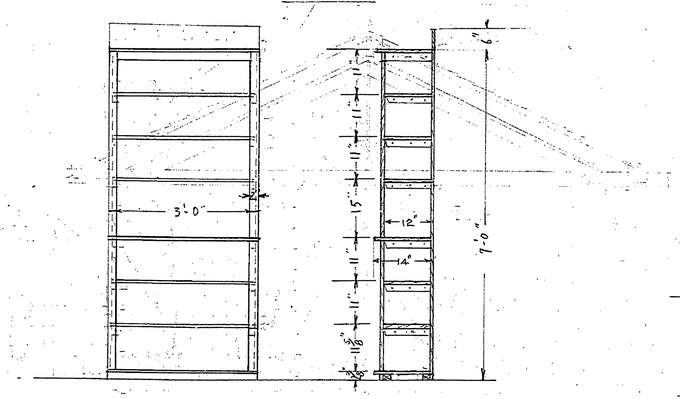

DETAIL of SKEEVES in KITCHEN
Scale ¾"=1'-0"

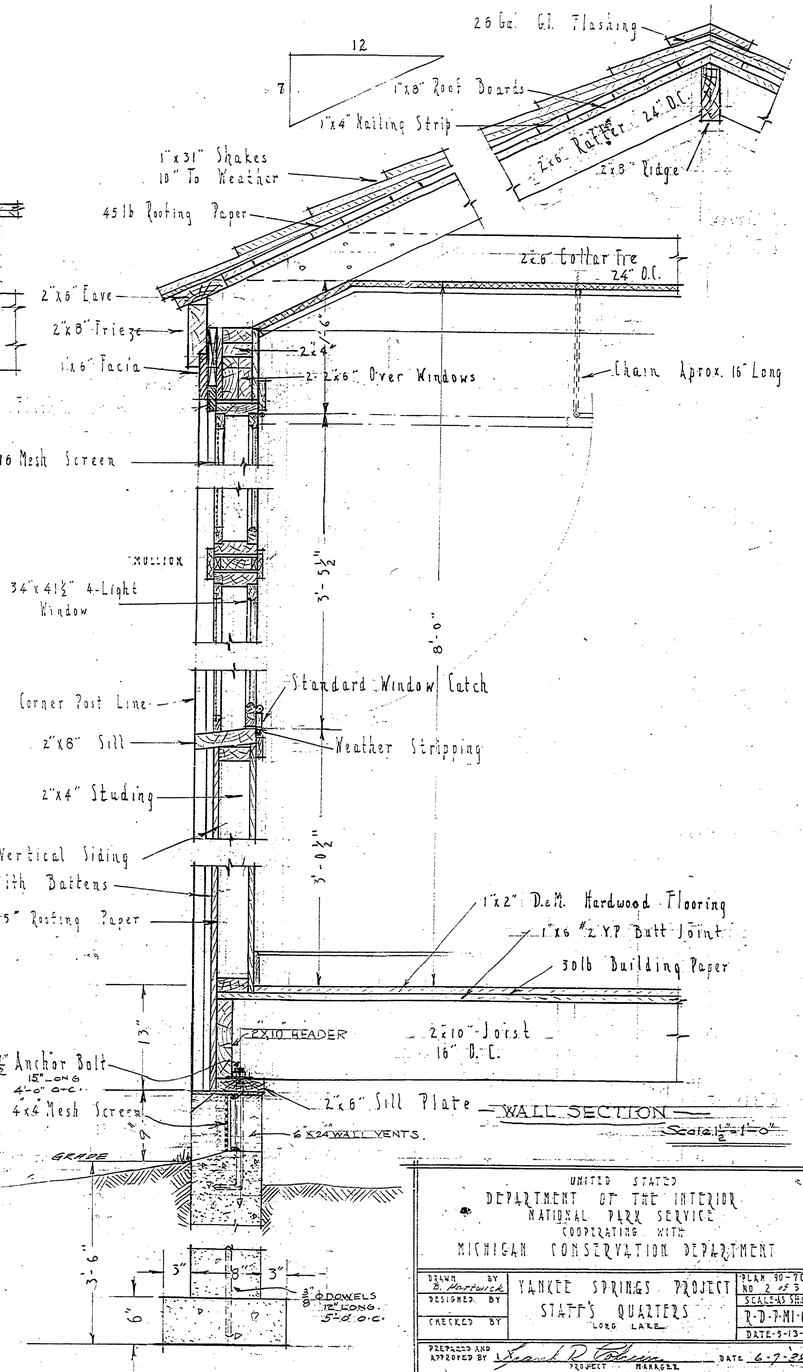

WALL SECTION
Scale 1½"=1'-0"

UNITED STATES
DEPARTMENT OF THE INTERIOR
NATIONAL PARK SERVICE
COOPERATING WITH
MICHIGAN CONSERVATION DEPARTMENT

DRAWN BY B. Hardwick	YANKEE SPRINGS PROJECT	PLAN 90-20 NO 2 of 3
DESIGNED BY	STAFF'S QUARTERS	SCALE-AS SHOWN
CHECKED BY	LAKE LAKE	R-D-7-MI-6
		DATE-5-13-38

PREPARED AND APPROVED BY Frank R. Coleman PROJECT MANAGER DATE 6-7-38
RECOMMENDED INSPECTOR DATE
APPROVED REGIONAL OFFICE DATE

INSURANCE No. 57 #57

Job #74 A-115