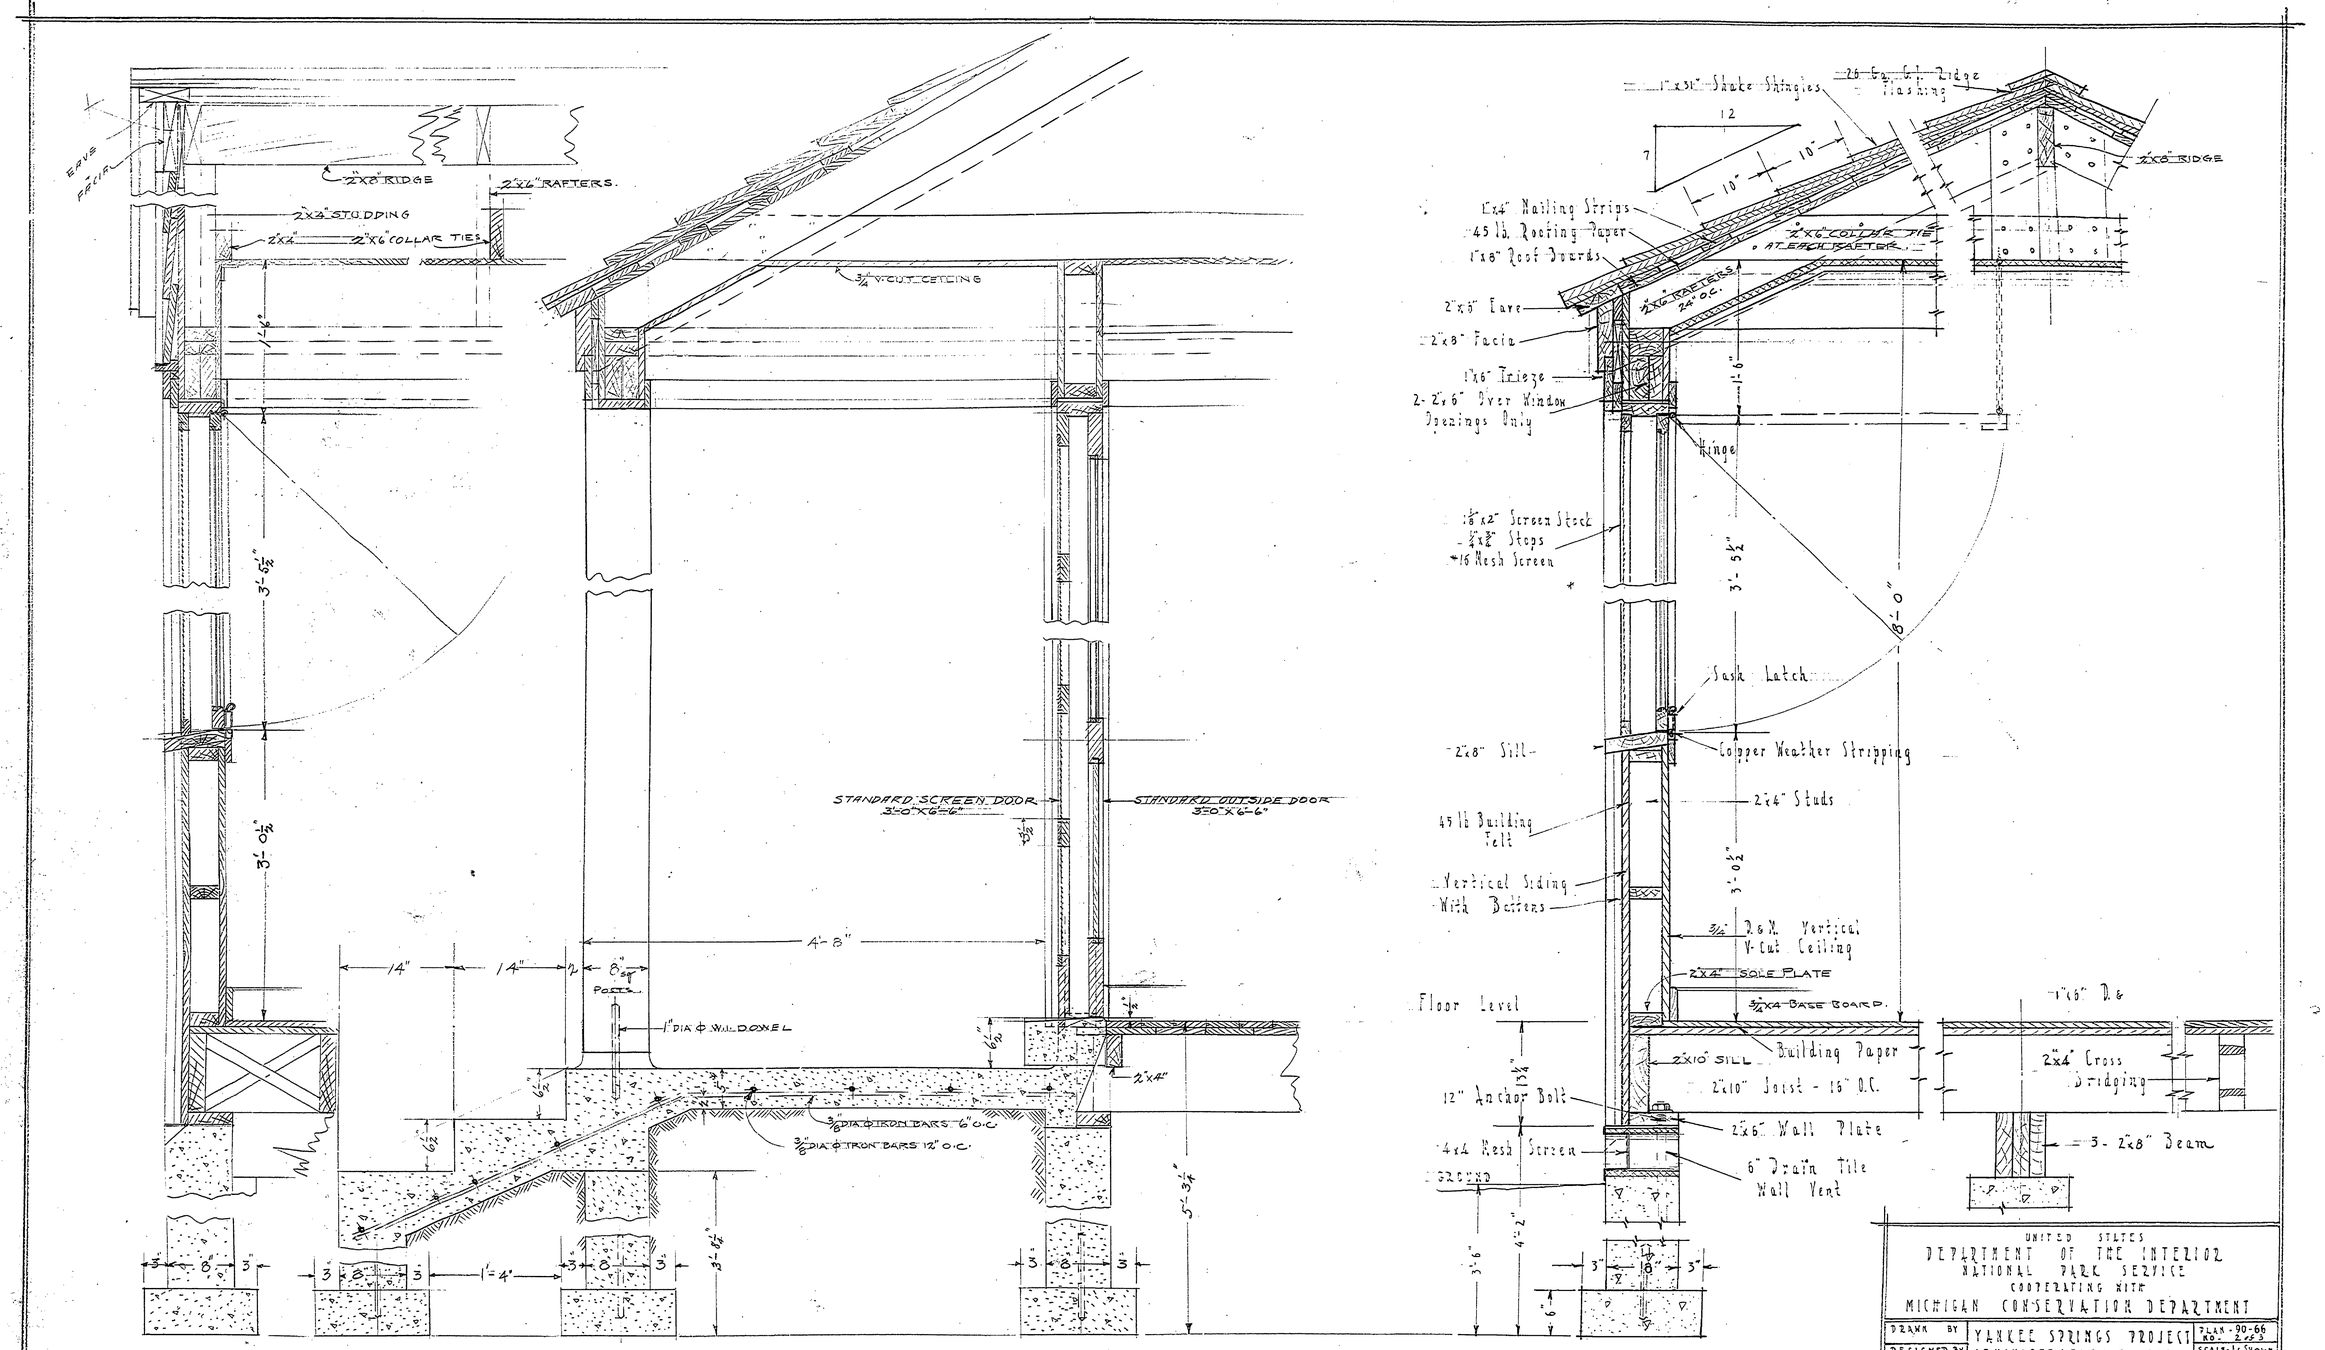

SECTION "C-C"

SECTION "D-D"

GENERAL SECTION "AA"

UNITED STATES
DEPARTMENT OF THE INTERIOR
NATIONAL PARK SERVICE
COOPERATING WITH
MICHIGAN CONSERVATION DEPARTMENT

DRAWN BY	YANKEE SPRINGS PROJECT	PLAN - 90-66 NO. 2-6-3
DESIGNED BY	ADMINISTRATION BUILDING	SCALE - As Shown
CHECKED BY	LONG LAKE	R-D-P-M1-6
		DATE - 4-29-38

PREPARED AND APPROVED BY _____ PROJECT MANAGER DATE _____
RECOMMENDED _____ INSPECTOR DATE _____
APPROVED _____ REGIONAL DIRECTOR DATE _____

INSURANCE No. 17

#17 Redrawn Aug. 18, 1938

Job #77 A-116