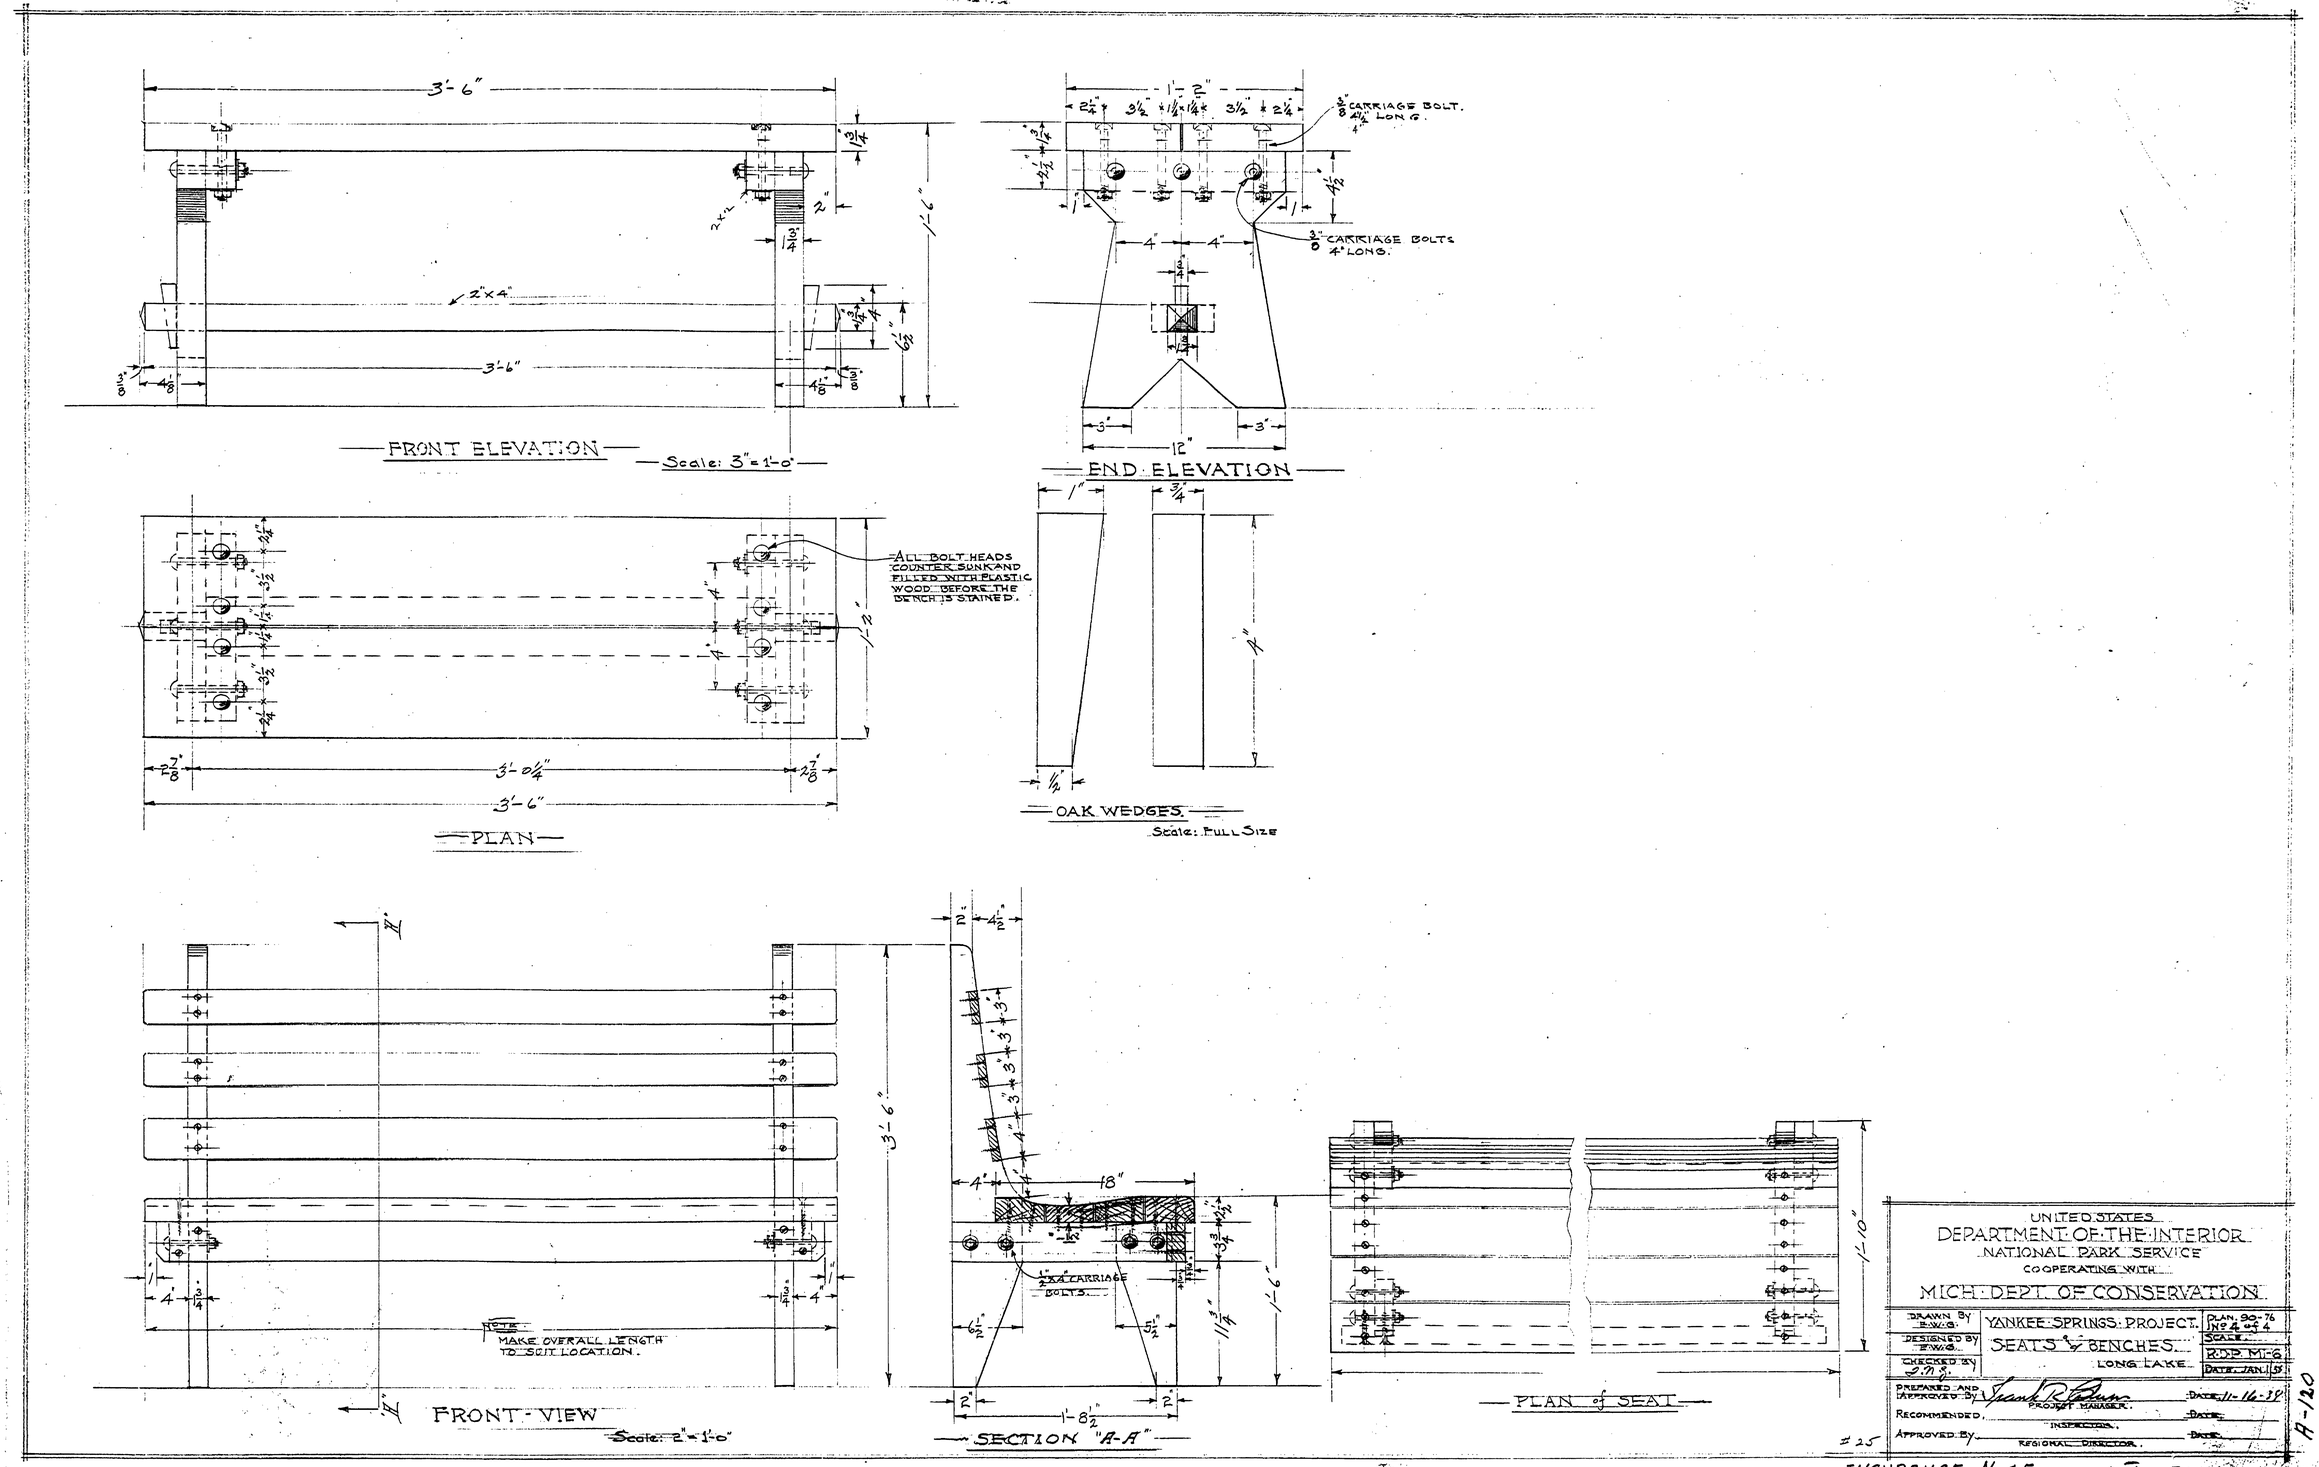

UNITED STATES
DEPARTMENT OF THE INTERIOR
NATIONAL PARK SERVICE
COOPERATING WITH
MICH. DEPT. OF CONSERVATION

DRAWN BY E.W.G.	YANKEE SPRINGS PROJECT.	PLAN. 90-76 No 4 of 4
DESIGNED BY E.W.G.	SEATS & BENCHES.	SCALE.
CHECKED BY J.N.S.	LONG LAKE	R.D.P. MI-6
		DATE. JAN. 55

PREPARED AND APPROVED BY Frank R. Bauer, PROJECT MANAGER. DATE 11-16-39
RECOMMENDED, INSPECTOR. DATE
APPROVED BY, REGIONAL DIRECTOR. DATE

#25

INSURANCE No. 25 JOB #63

A-120