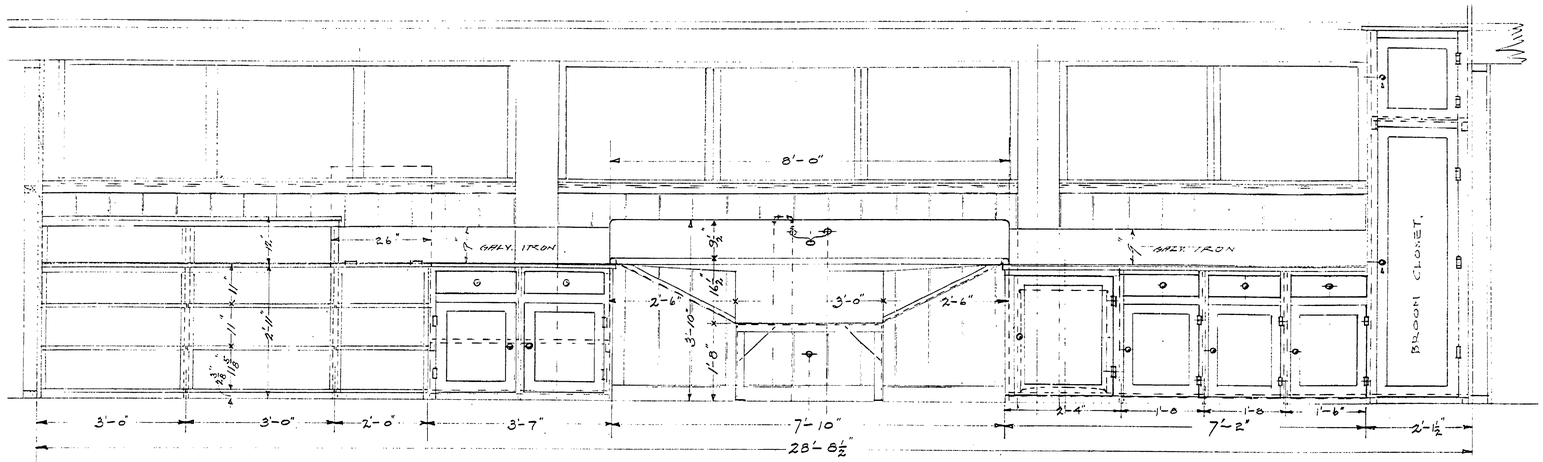

NORTH SIDE
SECTION X-X

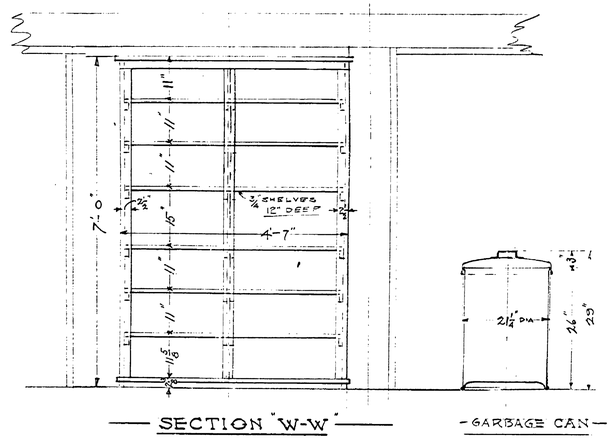

SECTION "W-W"

GARBAGE CAN

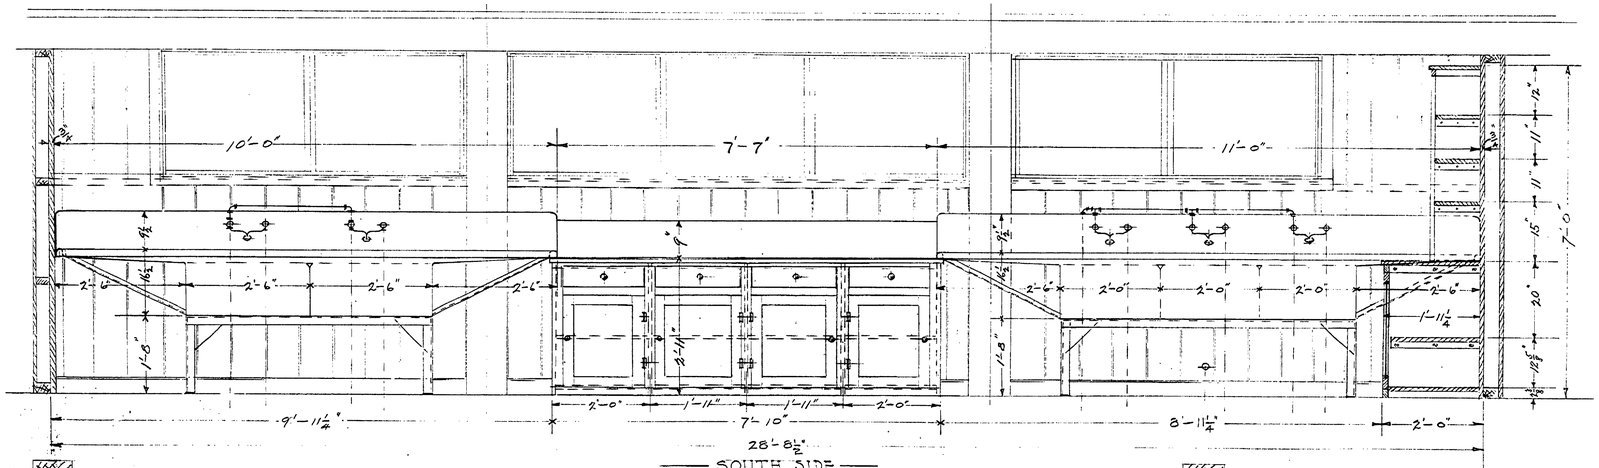

SOUTH SIDE
SECTION A-A

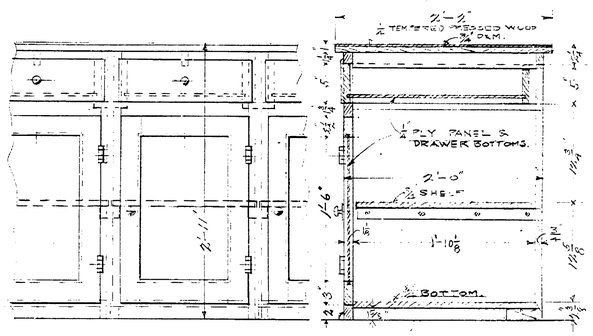

TYPICAL COUNTER
ELEVATION AND SECTION
Scale: ½" = 1'-0"

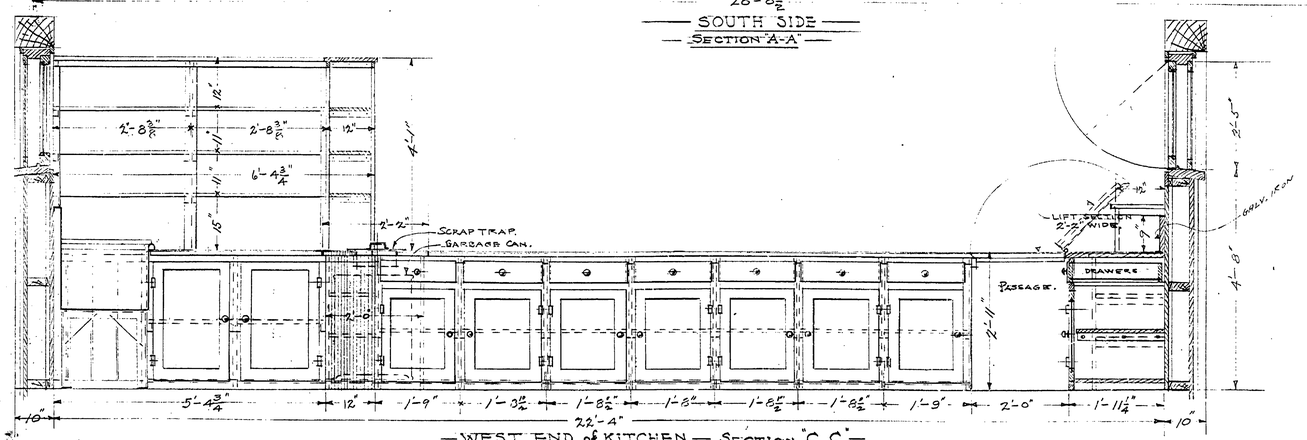

WEST END of KITCHEN — SECTION "C C"

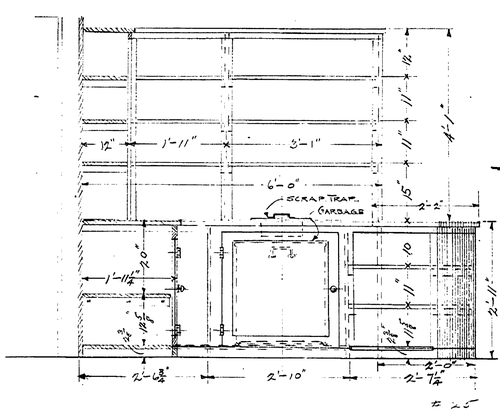

UNITED STATES
DEPARTMENT OF THE INTERIOR
NATIONAL PARK SERVICE
COOPERATING WITH
MICH. DEPT. OF CONSERVATION

DRAWN BY E.W.G.	YANKEE SPRINGS PROJECT.	PLAN 30-51 NR SK 4
DESIGNED BY E.W.G.	COUNTERS & SHELVES	Scale: ½" = 1'-0"
CHECKED BY	(KITCHEN) LONG LAKE.	RDP M-6
		DATE JUN 16/50

PREPARED AND APPROVED BY _____ PROJECT MANAGER. DATE _____
RECOMMENDED _____ INSPECTOR DATE _____
APPROVED BY _____ REGIONAL DIRECTOR.

A-120

INSURANCE No. 25 JOB # 63