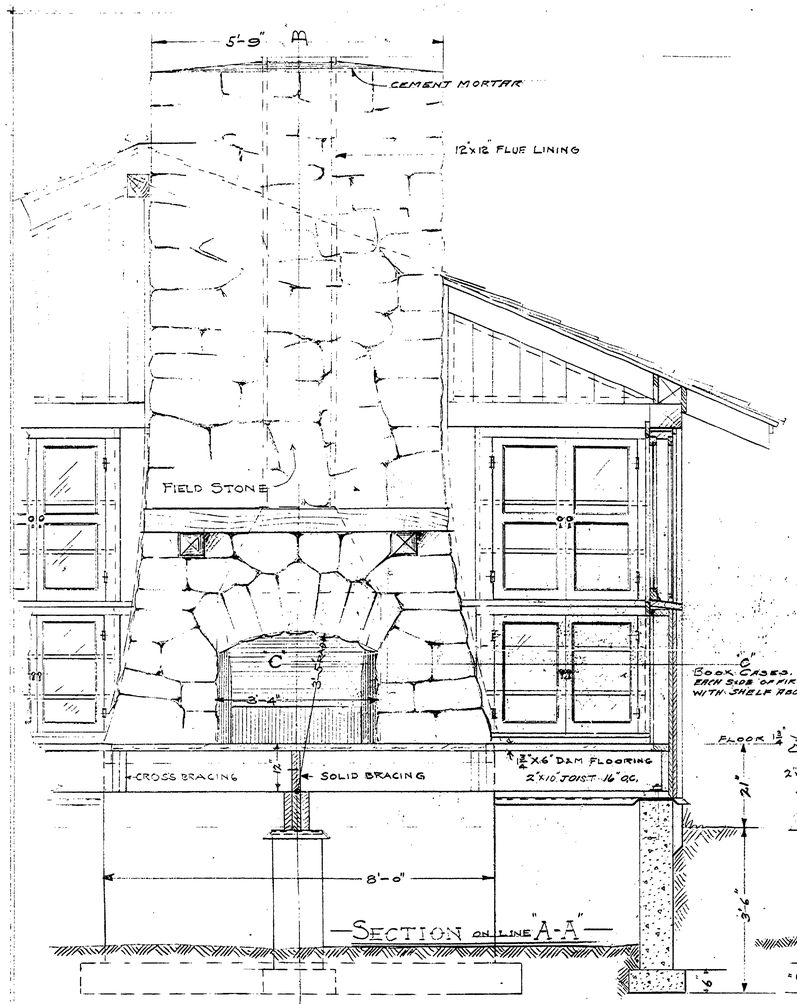

SECTION ON LINE "A-A"

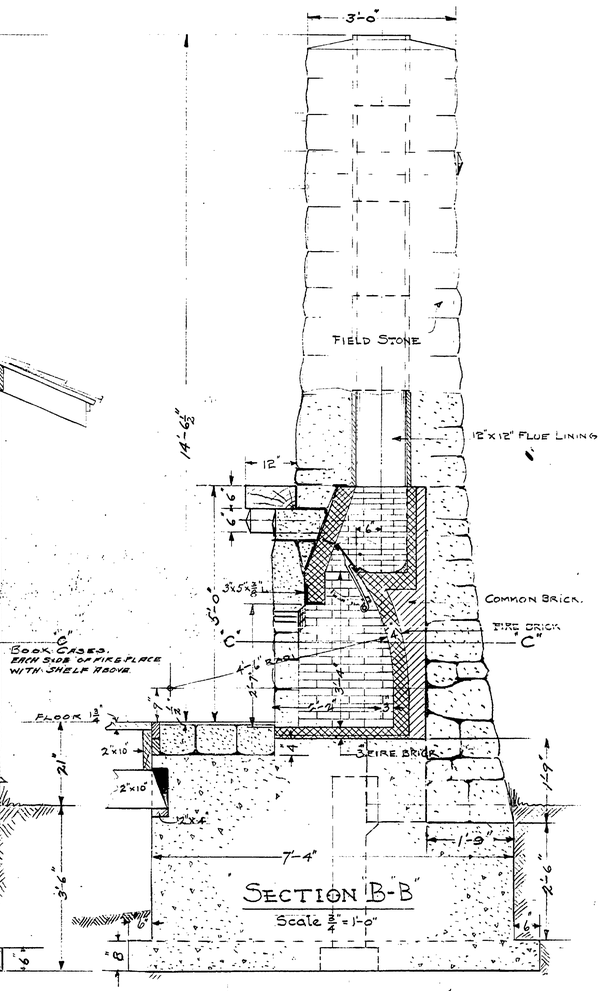

SECTION "B-B"
Scale 3/4" = 1'-0"

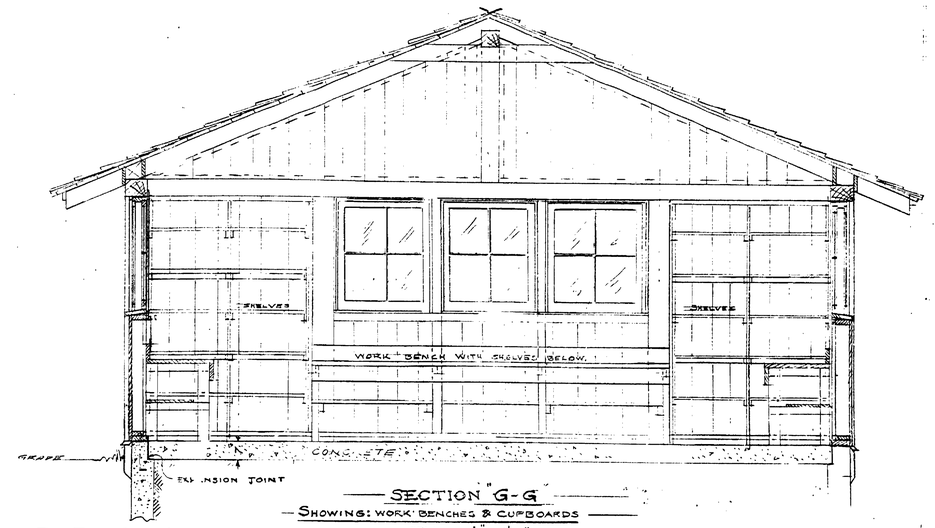

SECTION "G-G"
SHOWING: WORK BENCHES & CUPBOARDS
SCALE 1/2" = 1'-0"

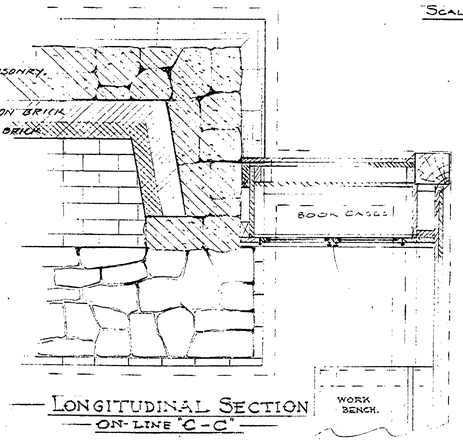

LONGITUDINAL SECTION
ON LINE "C-C"

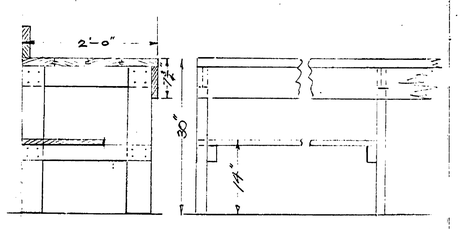

SECTION & ELEVATION
WORK BENCHES.
ALLOWING 33" PER. WORKER.
WITH OPEN SPACE FOR WORKING WITH STOOL.

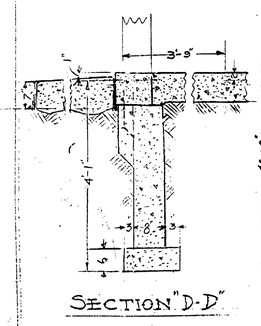

SECTION "D-D"

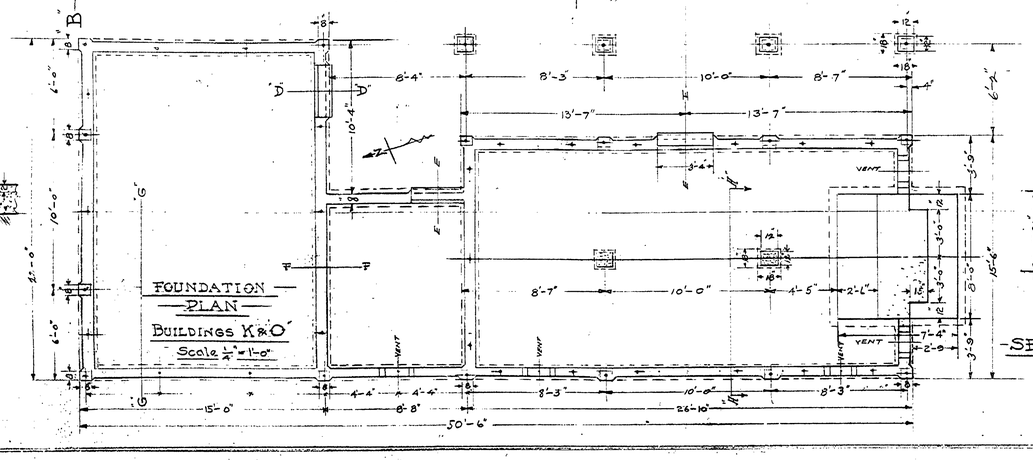

FOUNDATION PLAN
BUILDINGS K & O
Scale 1/4" = 1'-0"

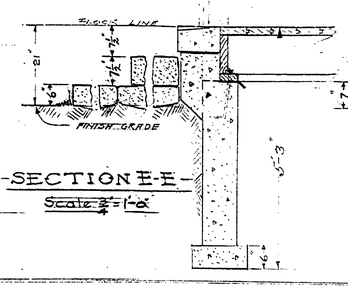

SECTION E-E
Scale 3/4" = 1'-0"

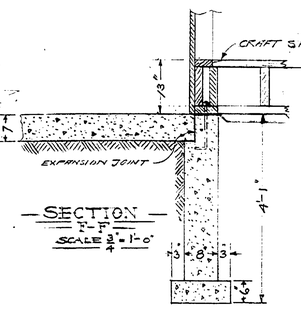

SECTION
SCALE 3/4" = 1'-0"

#107
Rev. 3/16/37

UNITED STATES
DEPARTMENT OF THE INTERIOR
NATIONAL PARK SERVICE
CO-OPERATING WITH
MICHIGAN CONSERVATION COMMISSION

Drawn By E.W.G.	YANKEE SPRINGS	Plan — 80-35 No 2 of 2
Designed By E.K.K.	— CRAFT SHOP —	Scale As Shown
Checked By E.K.K.	— MUD LAKE	RDP-MI-6
	100 200 300 400 500	Date Feb. 25/37
Prepared By	State Park Authority or Sponsor.	Date.
Recommended.	Inspector	Date.
Recommended.	Regional Officer	Date.
Approved By	Assistant Director.	Date.

INSURANCE No. 107

Job #13

A-125