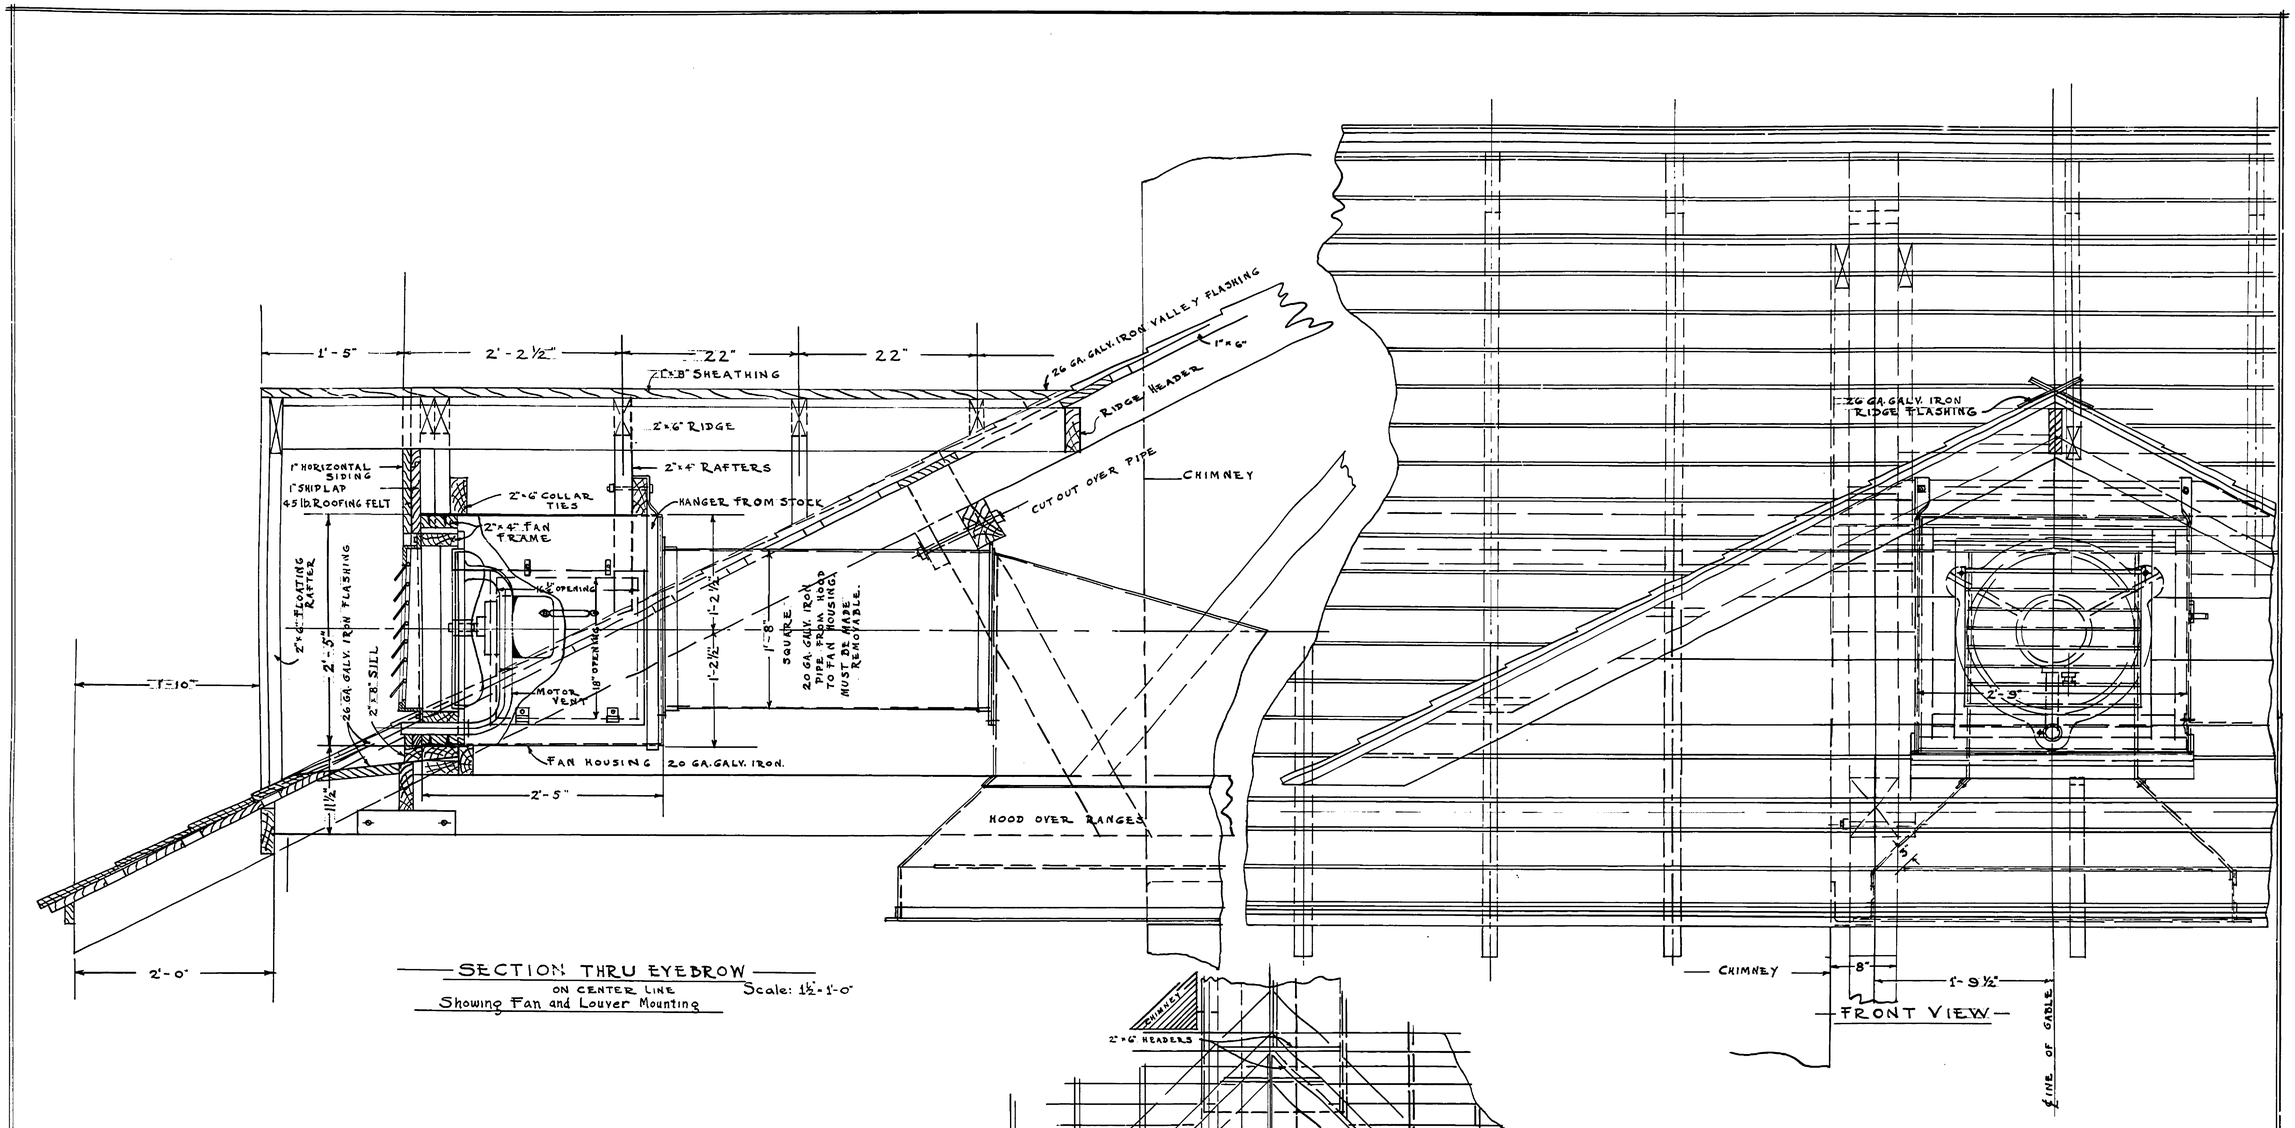

MICH. DEPT. OF CONSERVATION
IN COOPERATION WITH
UNITED STATES
DEPARTMENT OF THE INTERIOR
NATIONAL PARK SERVICE

DRAWN BY	YANKEE SPRINGS AREA	PLAN NO.
DESIGNED BY	DINING HALL & KITCHEN	SCALE- LD-MI-6
CHECKED BY	Job No. MUD LAKE CAMP	DATE

PREPARED AND APPROVED BY _____ DATE _____
PARK AUTHORITY OR SPONSOR

APPROVED _____ DATE _____
INSPECTOR