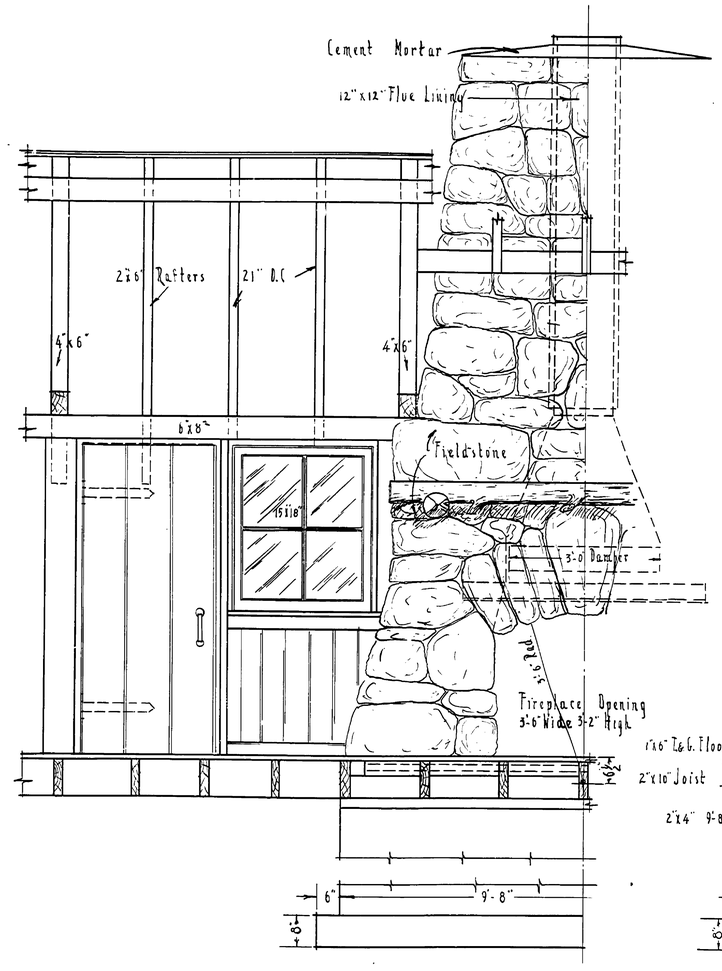

ELEVATION of FIREPLACE
Scale ¾" = 1'-0"

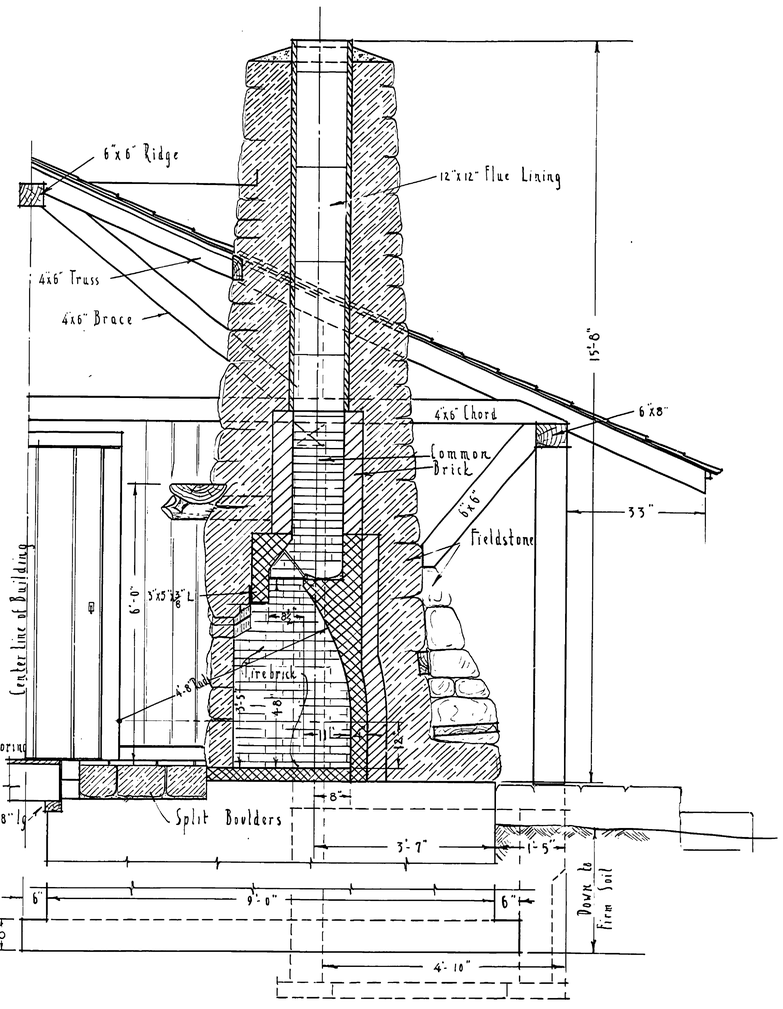

SECTION THRU FIREPLACE
Scale ¾" = 1'-0"

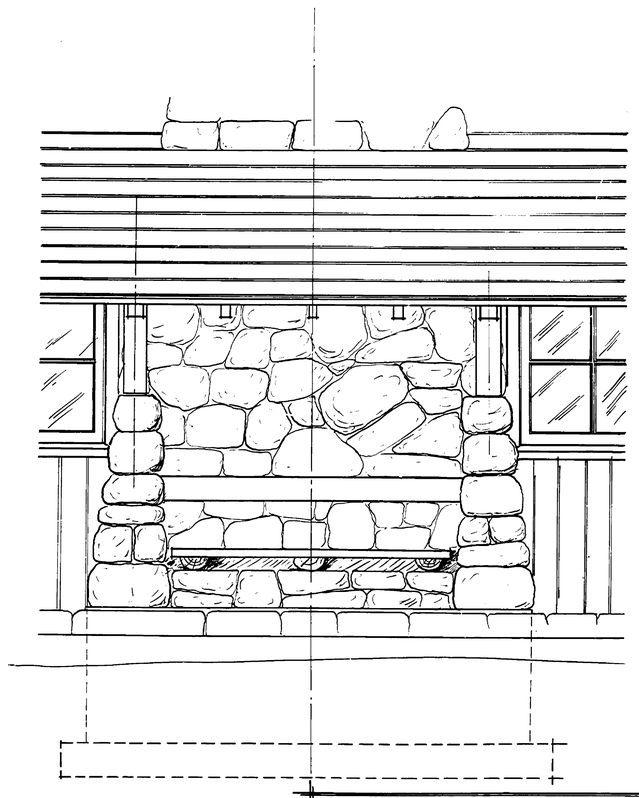

OUTSIDE ELEVATION
Scale ¾" = 1'-0"

UNITED STATES
DEPARTMENT OF THE INTERIOR
NATIONAL PARK SERVICE
COOPERATING WITH
MICHIGAN CONSERVATION DEPARTMENT

DRAWN BY E.W.G.	YANKEE SPRINGS PROJECT STAFF'S QUARTERS MUD LAKE	PLAN NO 50-29 NO 2222
DESIGNED BY E.F.H.		SCALE: AS SHOWN
CHECKED BY E.F.H.		R-7-D-M16
		DATE 9-21-36

PREPARED AND APPROVED BY H. Davies PROJECT MANAGER DATE
RECOMMENDED INSPECTOR DATE
APPROVED REGIONAL DIRECTOR DATE

TRACED BY B.M.W.
DATE 6-24-38

INSURANCE No. 104

A-127