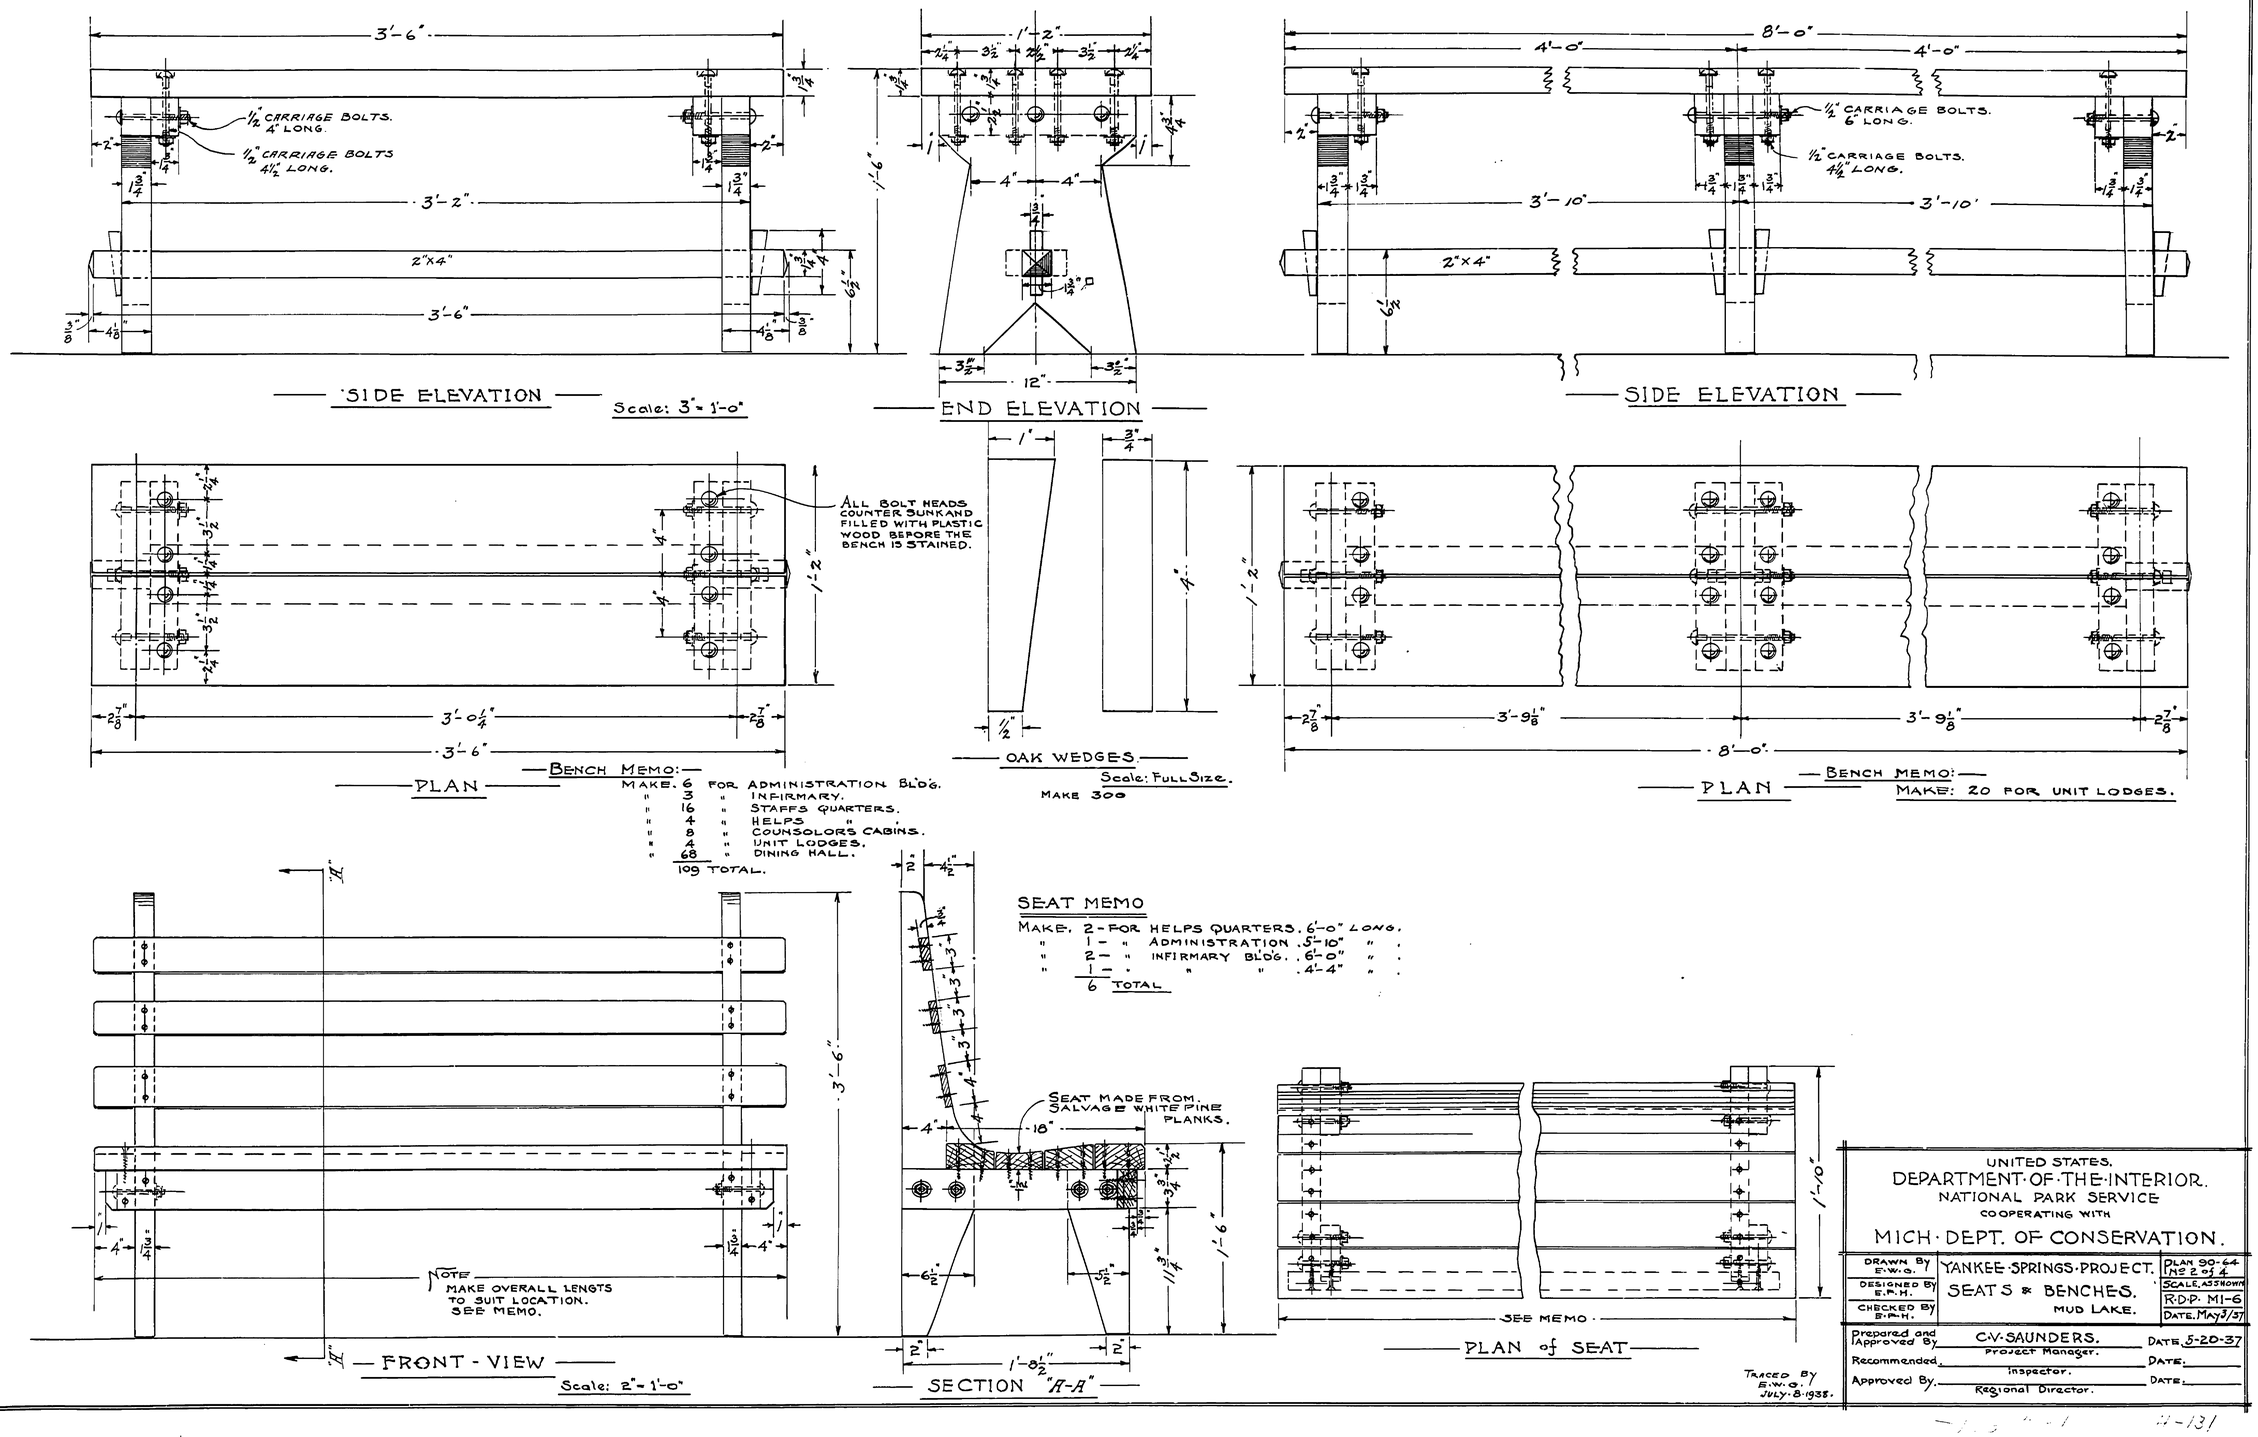
3'-6"
1/2" CARRIAGE BOLTS. 4" LONG.
1 1/2" CARRIAGE BOLTS 4 1/2" LONG.
3'-2"
2"x4"
3'-6"
SIDE ELEVATION
Scale: 3" = 1'-0"
1'-2"
1'-6"
4"
4"
12"
END ELEVATION
8'-0"
4'-0"
4'-0"
1/2" CARRIAGE BOLTS. 6" LONG.
1 1/2" CARRIAGE BOLTS. 4 1/2" LONG.
3'-10"
3'-10"
2"x4"
SIDE ELEVATION
ALL BOLT HEADS COUNTER SUNK AND FILLED WITH PLASTIC WOOD BEFORE THE BENCH IS STAINED.
3'-0 1/4"
3'-6"
PLAN
BENCH MEMO:
MAKE. 6 FOR ADMINISTRATION BLDG.
" 3 " INFIRMARY.
" 16 " STAFFS QUARTERS.
" 4 " HELPS " .
" 8 " COUNSOLORS CABINS.
" 4 " UNIT LODGES.
" 68 " DINING HALL.
109 TOTAL.
OAK WEDGES.
Scale: FULL SIZE.
MAKE 300
3'-9 1/8"
3'-9 1/8"
8'-0"
PLAN
BENCH MEMO:
MAKE: 20 FOR UNIT LODGES.
SEAT MEMO
MAKE. 2 - FOR HELPS QUARTERS. 6'-0" LONG.
" 1 - " ADMINISTRATION . 5'-10" " .
" 2 - " INFIRMARY BLDG. . 6'-0" " .
" 1 - " " " . 4'-4" " .
6 TOTAL
SEAT MADE FROM SALVAGE WHITE PINE PLANKS.
18"
1'-8 1/2"
NOTE
MAKE OVERALL LENGTS TO SUIT LOCATION. SEE MEMO.
FRONT - VIEW
Scale: 2" = 1'-0"
SECTION "A-A"
SEE MEMO
PLAN of SEAT
TRACED BY E.W.O. JULY. 8. 1938.
UNITED STATES.
DEPARTMENT OF THE INTERIOR.
NATIONAL PARK SERVICE
COOPERATING WITH
MICH. DEPT. OF CONSERVATION.
DRAWN BY E.W.O.
DESIGNED BY E.P.H.
CHECKED BY E.P.H.
YANKEE SPRINGS PROJECT.
SEATS & BENCHES.
MUD LAKE.
PLAN 30-64 No 2 of 4
SCALE. AS SHOWN
R.D.P. M1-6
DATE. May 3/37
Prepared and Approved By C.V. SAUNDERS. Project Manager. DATE. 5-20-37
Recommended. Inspector. DATE:
Approved By. Regional Director. DATE: