COMMERCIAL BLUEPRINT SERVICE, LANSING

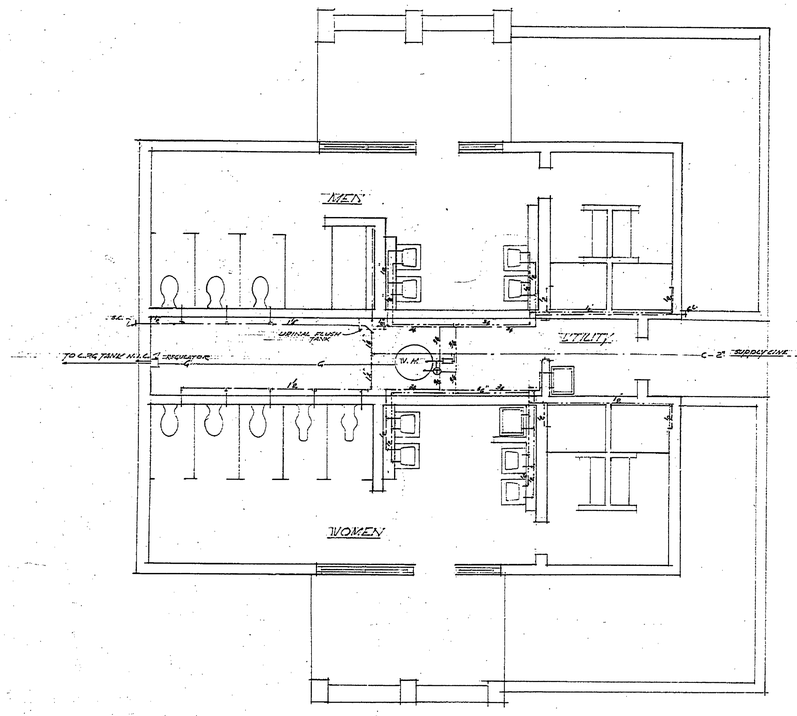

PLUMBING PLAN
SCALE 1/4"=1'-0"

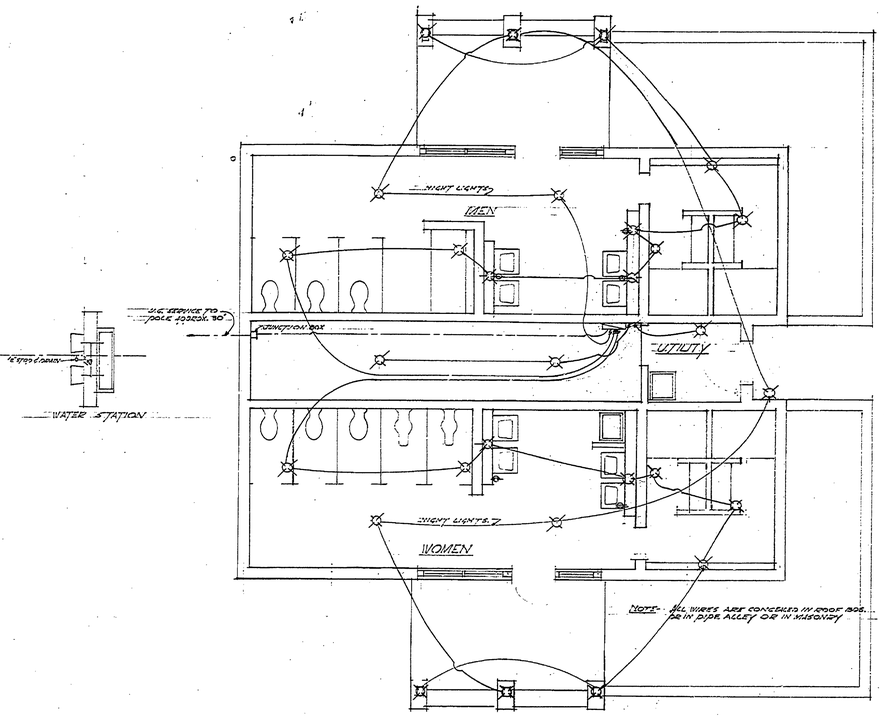

ELECTRICAL PLAN
SCALE 1/4"=1'-0"

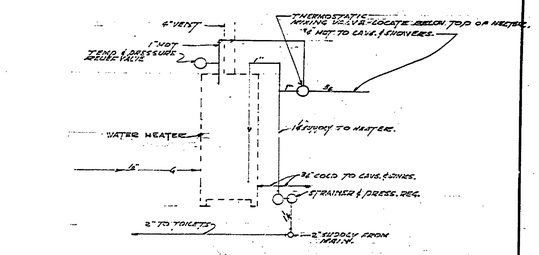

WATER HEATER PIPING
NO SCALE

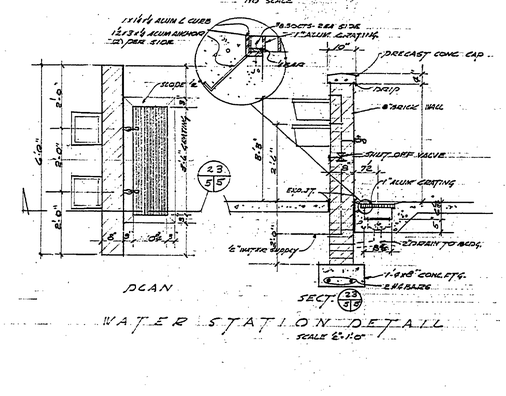

WATER STATION DETAIL
SCALE 1/2"=1'-0"

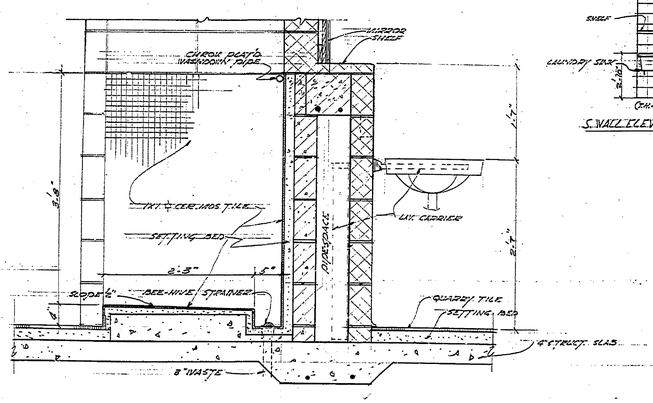

DET. 9/2.5
SCALE 1/2"=1'-0"

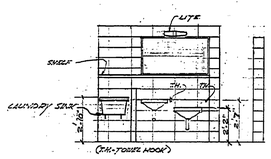

S. WALL ELEV. WOMENS TOILET

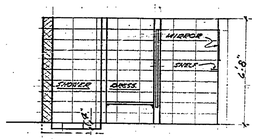

S. WALL ELEV. WOMENS SHOWER
SCALE 1/2"=1'-0"

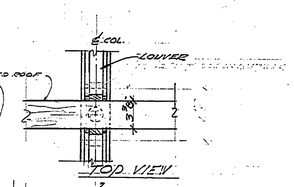

TOP VIEW

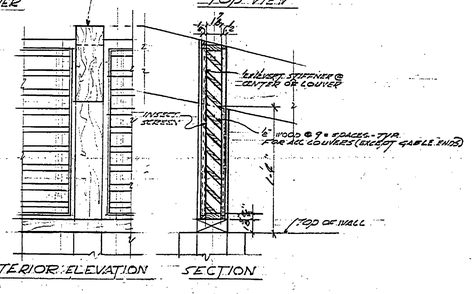

INTERIOR ELEVATION SECTION

DET. - PORCH ROOF TO MAIN BLDG. & TYP. LOUVER
(ROOF BDS. NOT SHOWN)
SCALE 1/2"=1'-0"

REVISIONS			
NO.	DATE	BY	
1			
2			
3			
4			
5			
6			

	DATE	BY
1/10/60		
	1-3-61	

	DATE	REVIEWED	DATE
ARCHITECTURAL			12-8-60
ENGINEERING			12-20-60
LANDSCAPE			12-20-60

APPROVED
CHIEF, ARCHITECTURAL DESIGN SECTION
CHIEF, ENGINEERING DESIGN SECTION
CHIEF, P & R DESIGN AND CONSTRUCTION

		DATE
DESIGNED BY	W.V.C.	
DRAWN BY		
CHECKED BY	W.V.C.	

MICHIGAN DEPARTMENT OF CONSERVATION PARKS AND RECREATION DIVISION	YANKEE SPRINGS RECREATION AREA GUN LAKE CAMPGROUND TOILET AND SHOWER BLDG. #4A	SHEET NO. 5 OF 5	PLAN NO. A-137