COMMERCIAL BLUEPRINT SERVICE

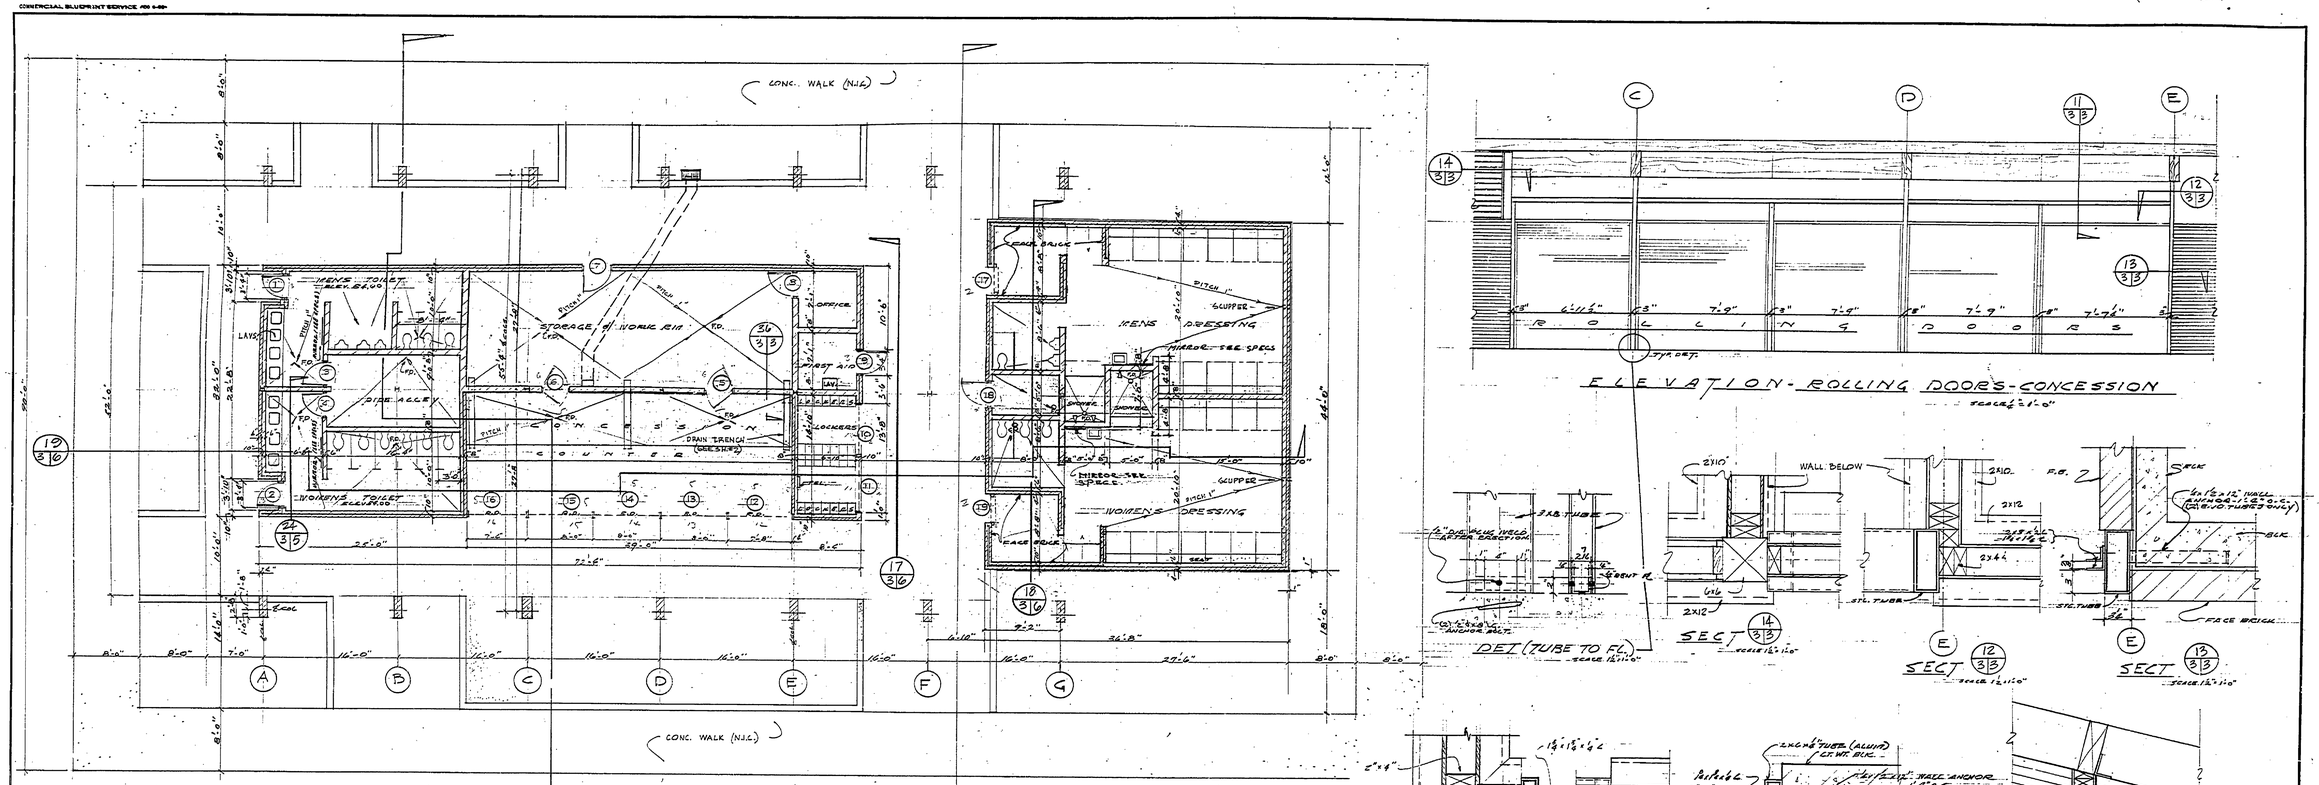

FLOOR PLAN

SCALE 1/4" = 1'-0"

ELEVATION - ROLLING DOORS - CONCESSION

SCALE 1/2" = 1'-0"

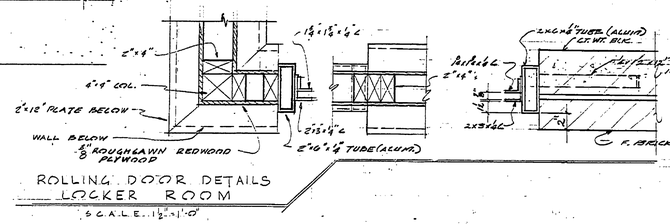

ROLLING DOOR DETAILS
LOCKER ROOM

SCALE 1 1/2" = 1'-0"

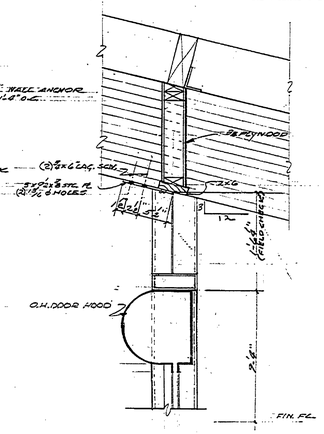

SECT

SCALE 1" = 1'-0"

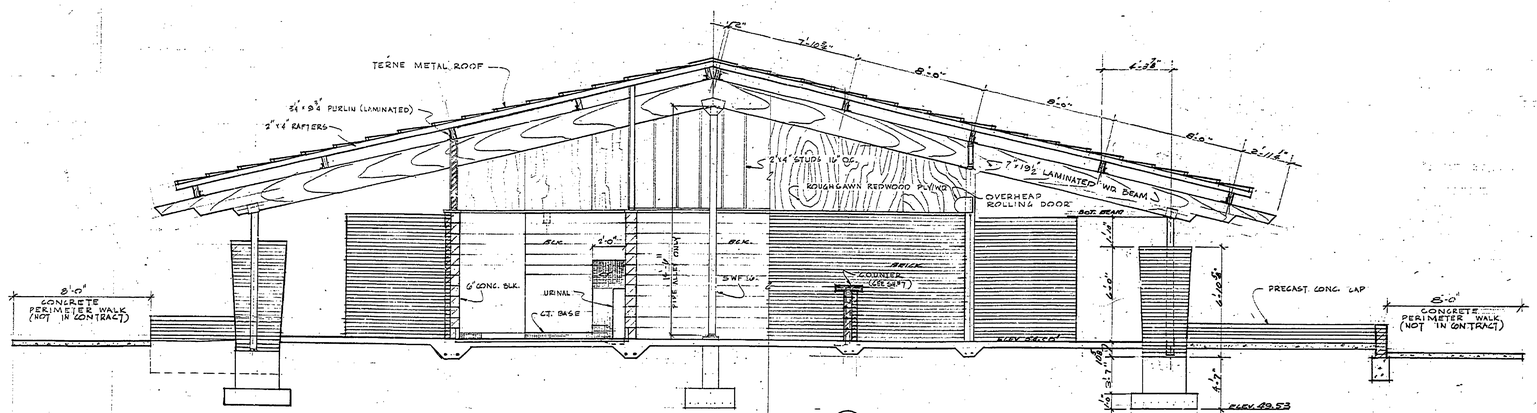

SECTION

SCALE 1/4" = 1'-0"

SURVEYED BY		DRAWN BY		NO.	DATE	BY	REVISIONS	NO.	DATE	BY	REVISIONS
DESIGNED BY		CHECKED BY		1.	10-21-68	DDF	DOOR SCHEDULE CHANGED	3.			
	DATE		DATE	2.				4.			

MICHIGAN
DEPARTMENT OF CONSERVATION

YANKEE SPRINGS
RECREATION AREA
BEACHHOUSE & CONCESSION

SHEET NO. 3 OF 9

FOR PROJECT NO. Pa 299-09972-076-023-61

FLOOR PLAN
INT. ELEV., DETAILS

SHEET 3 OF 9 | PLAN NO. A-139