COMMERCIAL BLUEPRINT SERVICE 500 5-66

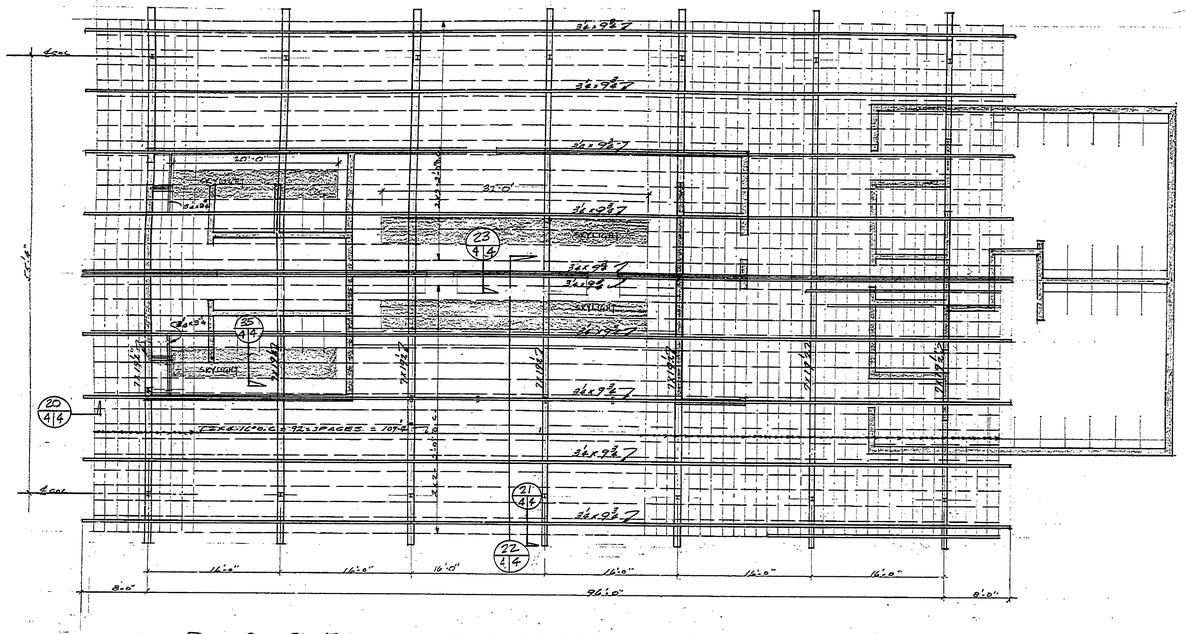

ROOF FRAMING PLAN
SCALE 1/8" = 1'-0"

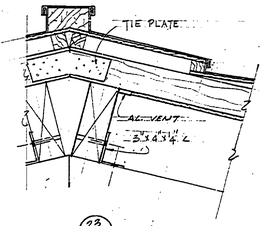

DET 23/4|4
SCALE 1½" = 1'-0"

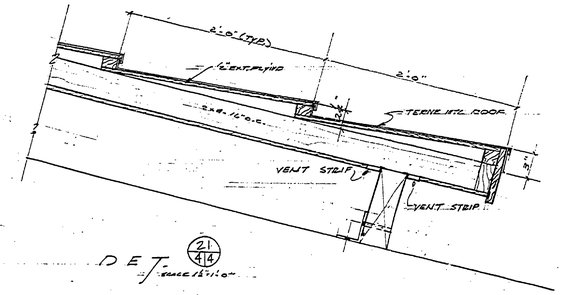

DET 21/4|4
SCALE 1½" = 1'-0"

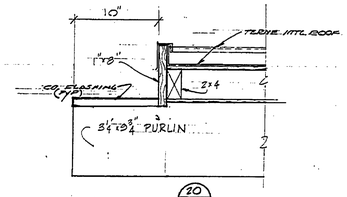

DET 20/4|4
SCALE 1½" = 1'-0"

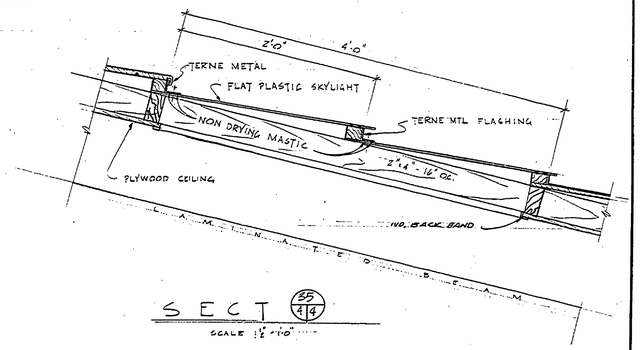

SECT 35/4|4
SCALE 1½" = 1'-0"

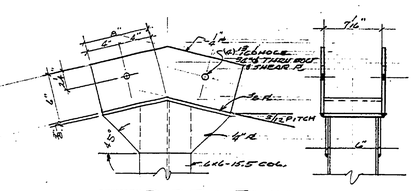

DET 5
SCALE 1½" = 1'-0"

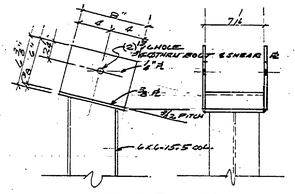

DET 6
SCALE 1½" = 1'-0"

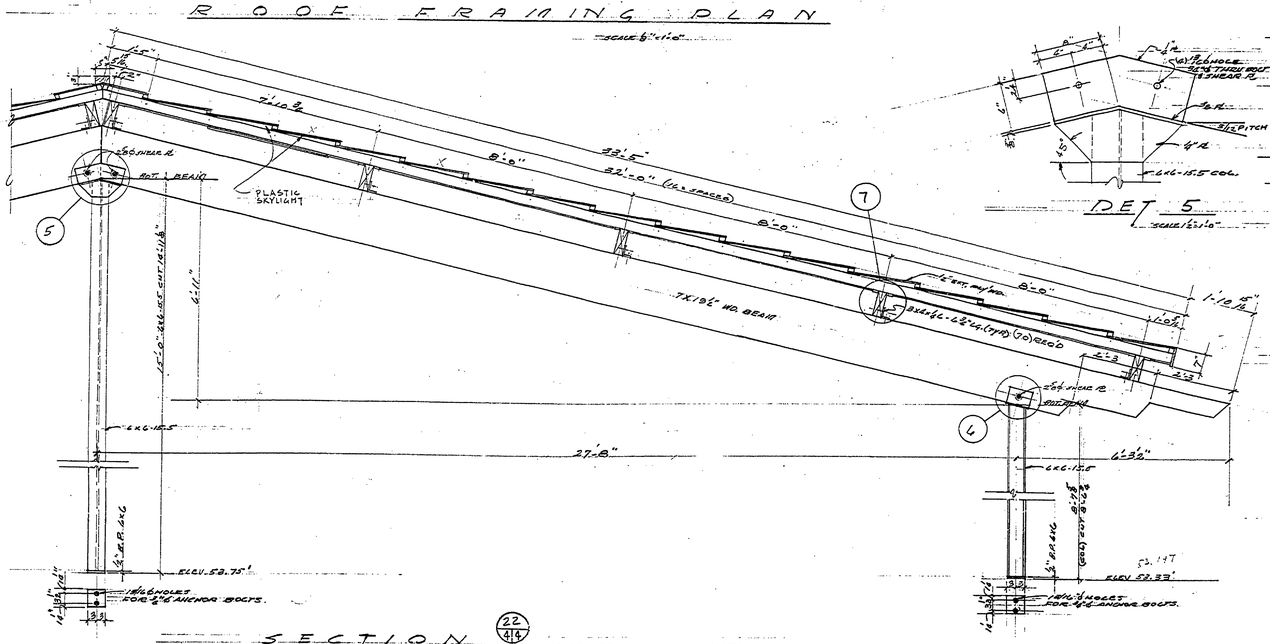

SECTION 22/4|4
SCALE 1/8" = 1'-0"

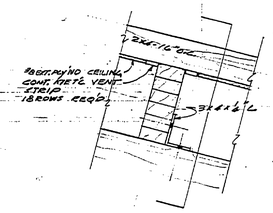

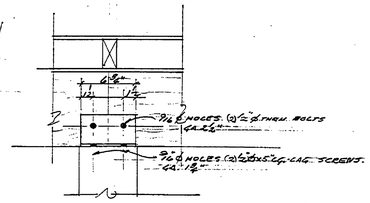

DET 7
SCALE 1½" = 1'-0"

SURVEYED BY		DRAWN BY		NO.	DATE	BY	REVISIONS	NO.	DATE	BY	REVISIONS	MICHIGAN DEPARTMENT OF CONSERVATION	YANKEE SPRINGS RECREATION AREA BEACHHOUSE & CONCESSION
DESIGNED BY		CHECKED BY		1.				3.					
	DATE		DATE	2.				4.					

SHEET NO. 4 OF 9
FOR PROJECT NO. 9A 000-0072-076-025-C1

ROOF FRAMING PLAN
ROOF DETAILS

SHEET 4 OF 9 | PLAN NO. A-139