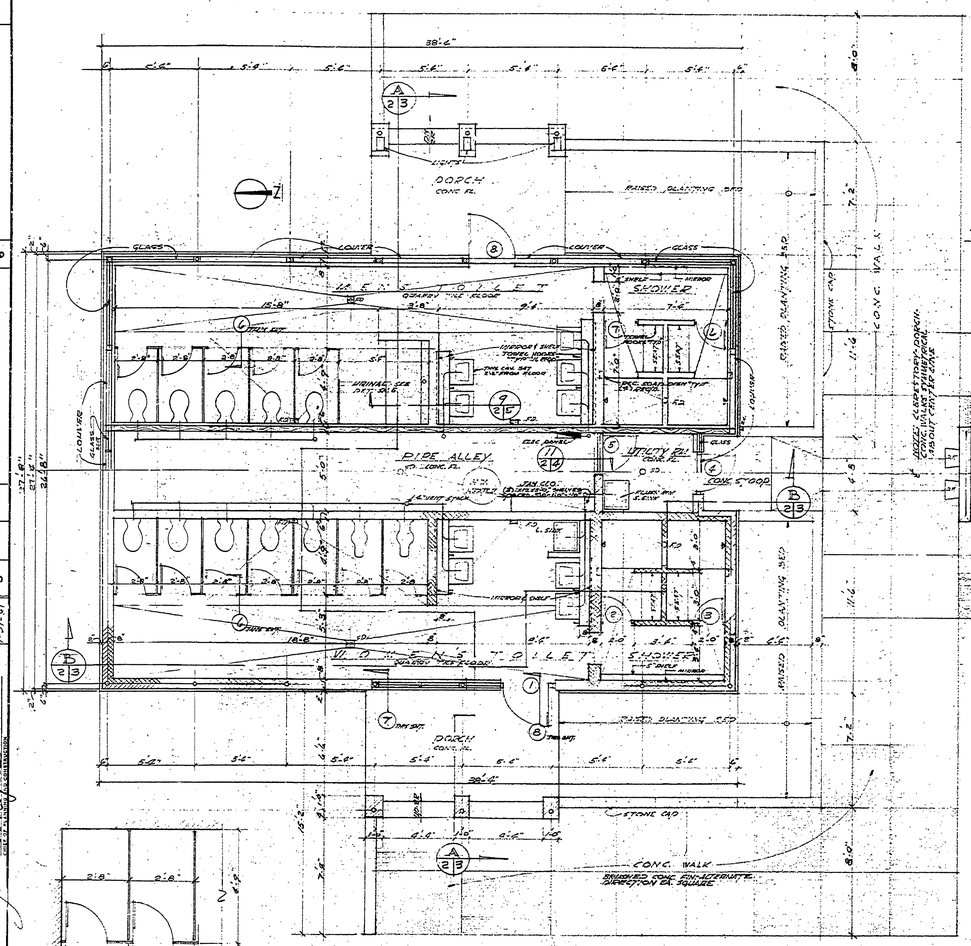

FLOOR PLAN
SCALE 1/4"=1'-0"

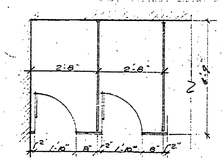

TYPICAL TOILET COMPARTMENTS
SCALE 3/8"=1'-0"

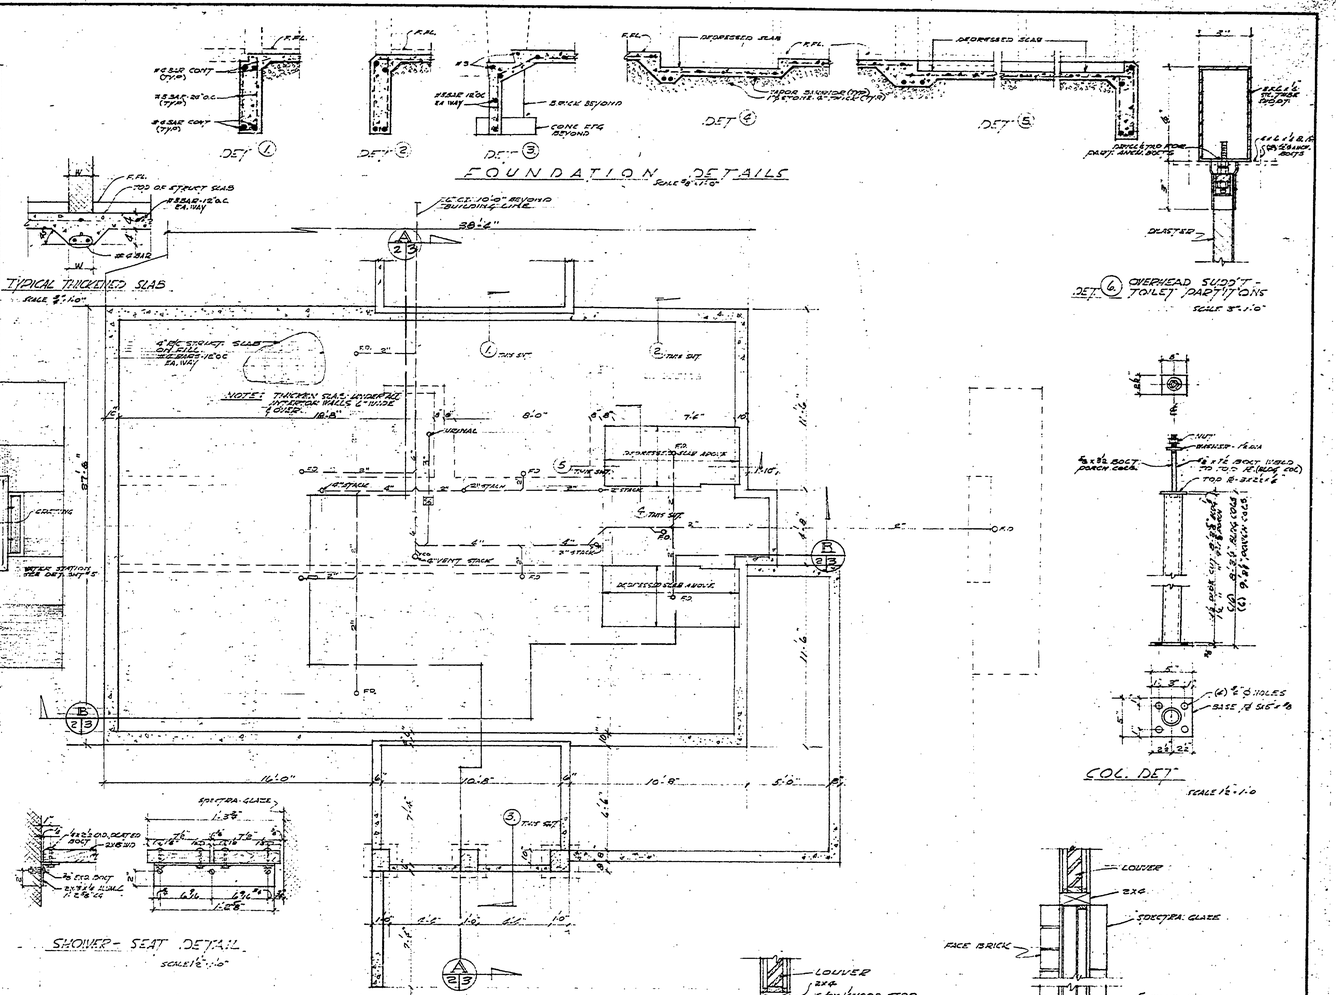

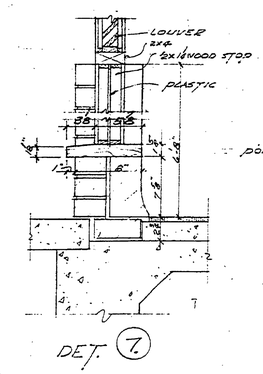

DET. 7

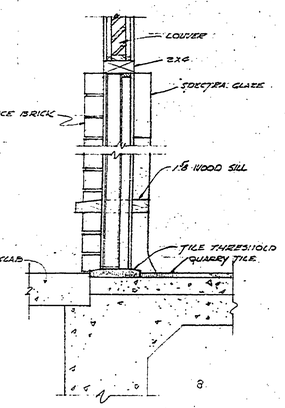

DET. 8

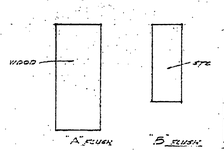

DOOR TYPE

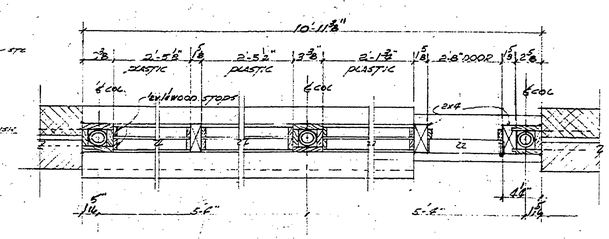

PLAN SECTION THRU DOOR & SIDE LINES - WOMENS - MENS SIMILAR
SCALE 1½"=1'-0"

DOOR SCHEDULE

DESIG-NATION	TYPE	MATL.	SIZE WIDTH	SIZE HEIGHT	SIZE THICK.	REMARKS
1	A	WD	1⅜	2'-8	1'-6	FLUSH-SOLID CORE
2	B	STL	1"	1'-10	6'-0	"
3	B	"	"	"	"	"
4	A	WD	1⅜	2'-4	1'-6	FLUSH-SOLID CORE
5	A	"	"	"	"	"
6	B	STL	1"	1'-10	6'-10	"
7	B	"	"	"	"	"
8	A	WD	1⅜	2'-8	1'-6	FLUSH-SOLID-CORE

FINISH SCHEDULE

ROOMS	FLOOR: QUARRY TILE	FLOOR: CONCRETE	BASE: SOFTCOVE	WALLS: PLASTER	WALLS: FIBERGLASS BLOCK-CONTINUOUS	WALLS: FIBER WOOD-SOUNDS	CEILING: STAINED	WOOD FINISH WALLS: PAINTED	WOOD FINISH WALLS: LACQUERED	WOOD FINISH CEILING: STAINED	WOOD FINISH CEILING: PAINTED	WOOD FINISH CEILING: LACQUERED	REMARKS
MEN'S TOILET ROOM	•		•	•	•	•	•	•	•		•		
WOMEN'S TOILET ROOM	•		•	•	•	•	•	•	•		•		
MENS SHOWER ROOM	•		•	•	•	•	•	•	•		•		
WOMENS SHOWER ROOM	•		•	•	•	•	•	•	•		•		
UTILITY ROOM		•				•	•	•	•		•		PAINTED BLOCK
PIPE ALLEY		•				•	•						EXPOSED WOOD

DETAIL DESIGNATION

SHT. WHERE DET. IS TAKEN — 2/5 — SHT. WHERE DET. APPEARS

SYMBOL

ARCHITECTURAL SYMBOLS

CONCRETE — BRICK OR BLOCK — SPECTRA GLAZE BLK. — F.D. - FLOOR DRAIN

WOOD PART OR WOOD — DIM. LUMBER — STL OR ALUM — SC - SILL COCK.

DESIGNED BY	W.V.C.		
DRAWN BY			
CHECKED BY	W.V.C.		
REVIEWED: ARCHITECTURAL			
REVIEWED: ENGINEERING			
REVIEWED: LANDSCAPE			
APPROVED			

REVISIONS

NO.	DATE	BY
1		
2	2-17-61	
3	1-31-61	
4		
5		
6		

MICHIGAN
DEPARTMENT OF CONSERVATION
PARKS AND RECREATION DIVISION

FOUNDATION & FLOOR PLANS - DETAILS
YANKEE SPRINGS RECREATION AREA
GUN LAKE CAMPGROUND
TOILET AND SHOWER BLDG. #48

SHEET NO. 2 OF 5

PLAN NO. A-141