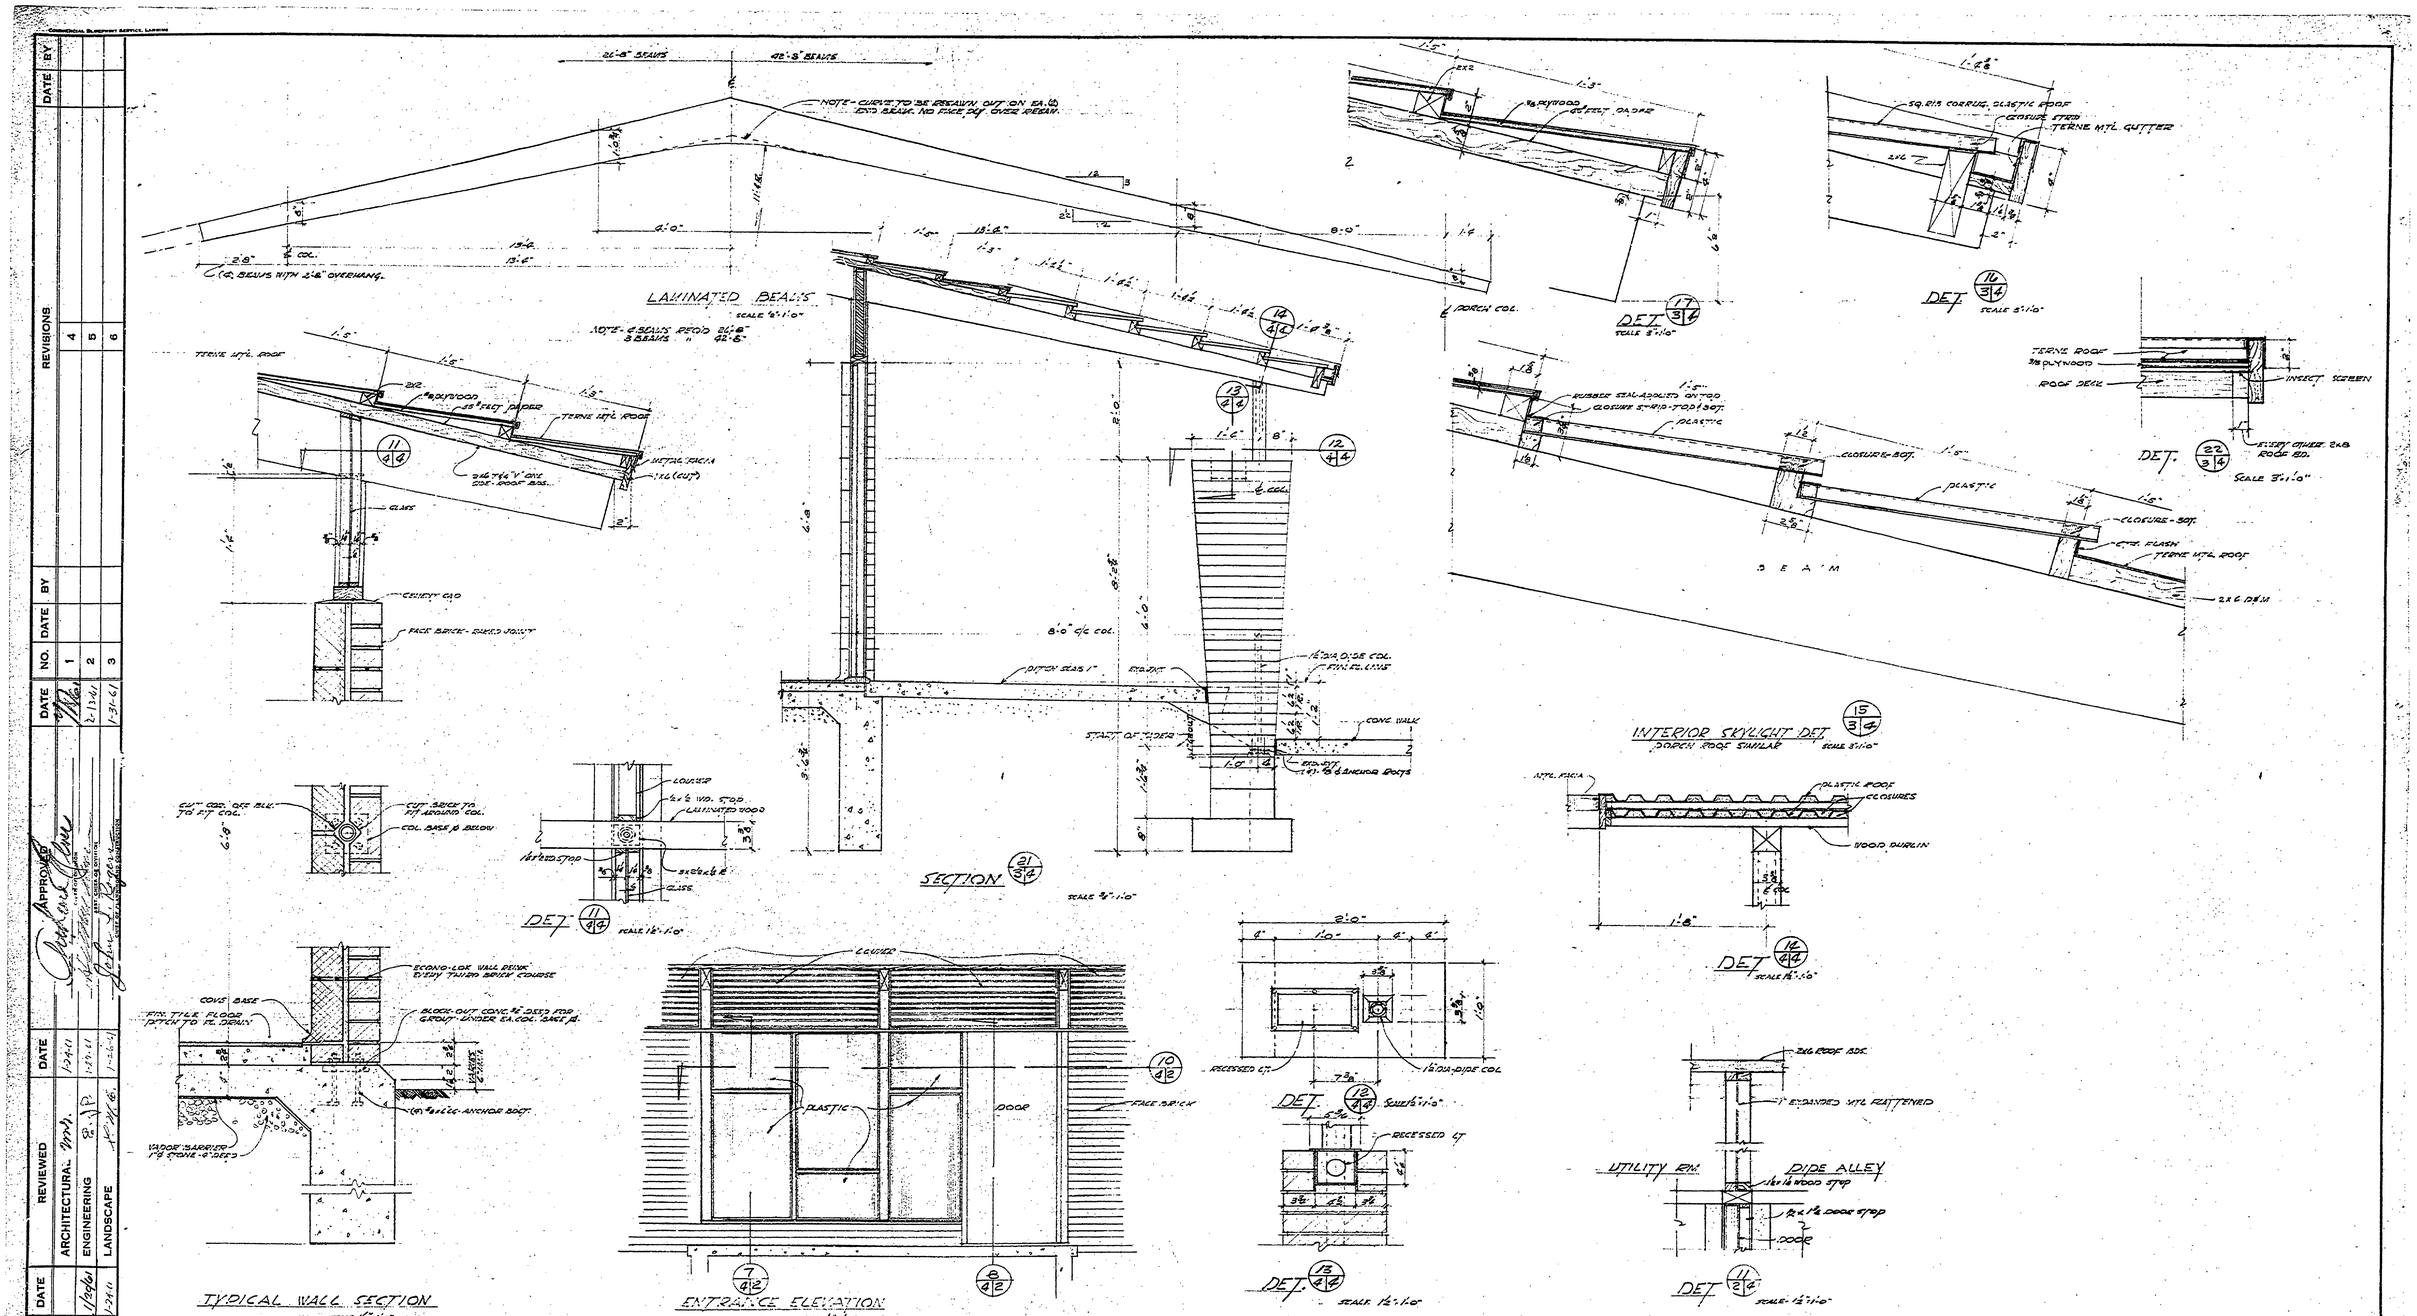

DATE	BY

REVISIONS

NO.	DATE	BY
1		
2	2-13-61	
3	1-31-61	
4		
5		
6		

	DATE	REVIEWED	DATE
DESIGNED BY W.A.L.		ARCHITECTURAL W.A.L.	1-27-61
DRAWN BY	11/29/61	ENGINEERING	1-27-61
CHECKED BY W.A.L.	1-27-61	LANDSCAPE	1-27-61

APPROVED

MICHIGAN
DEPARTMENT OF CONSERVATION
PARKS AND RECREATION DIVISION

SECTIONS & DETAILS

YANKEE SPRINGS RECREATION AREA
GUN LAKE CAMPGROUND
TOILET AND SHOWER BLDG. # 45

SHEET NO. 4 OF 5

PLAN NO. A-141