R-1639 COMMERCIAL BLUEPRINT SERVICE S-4a

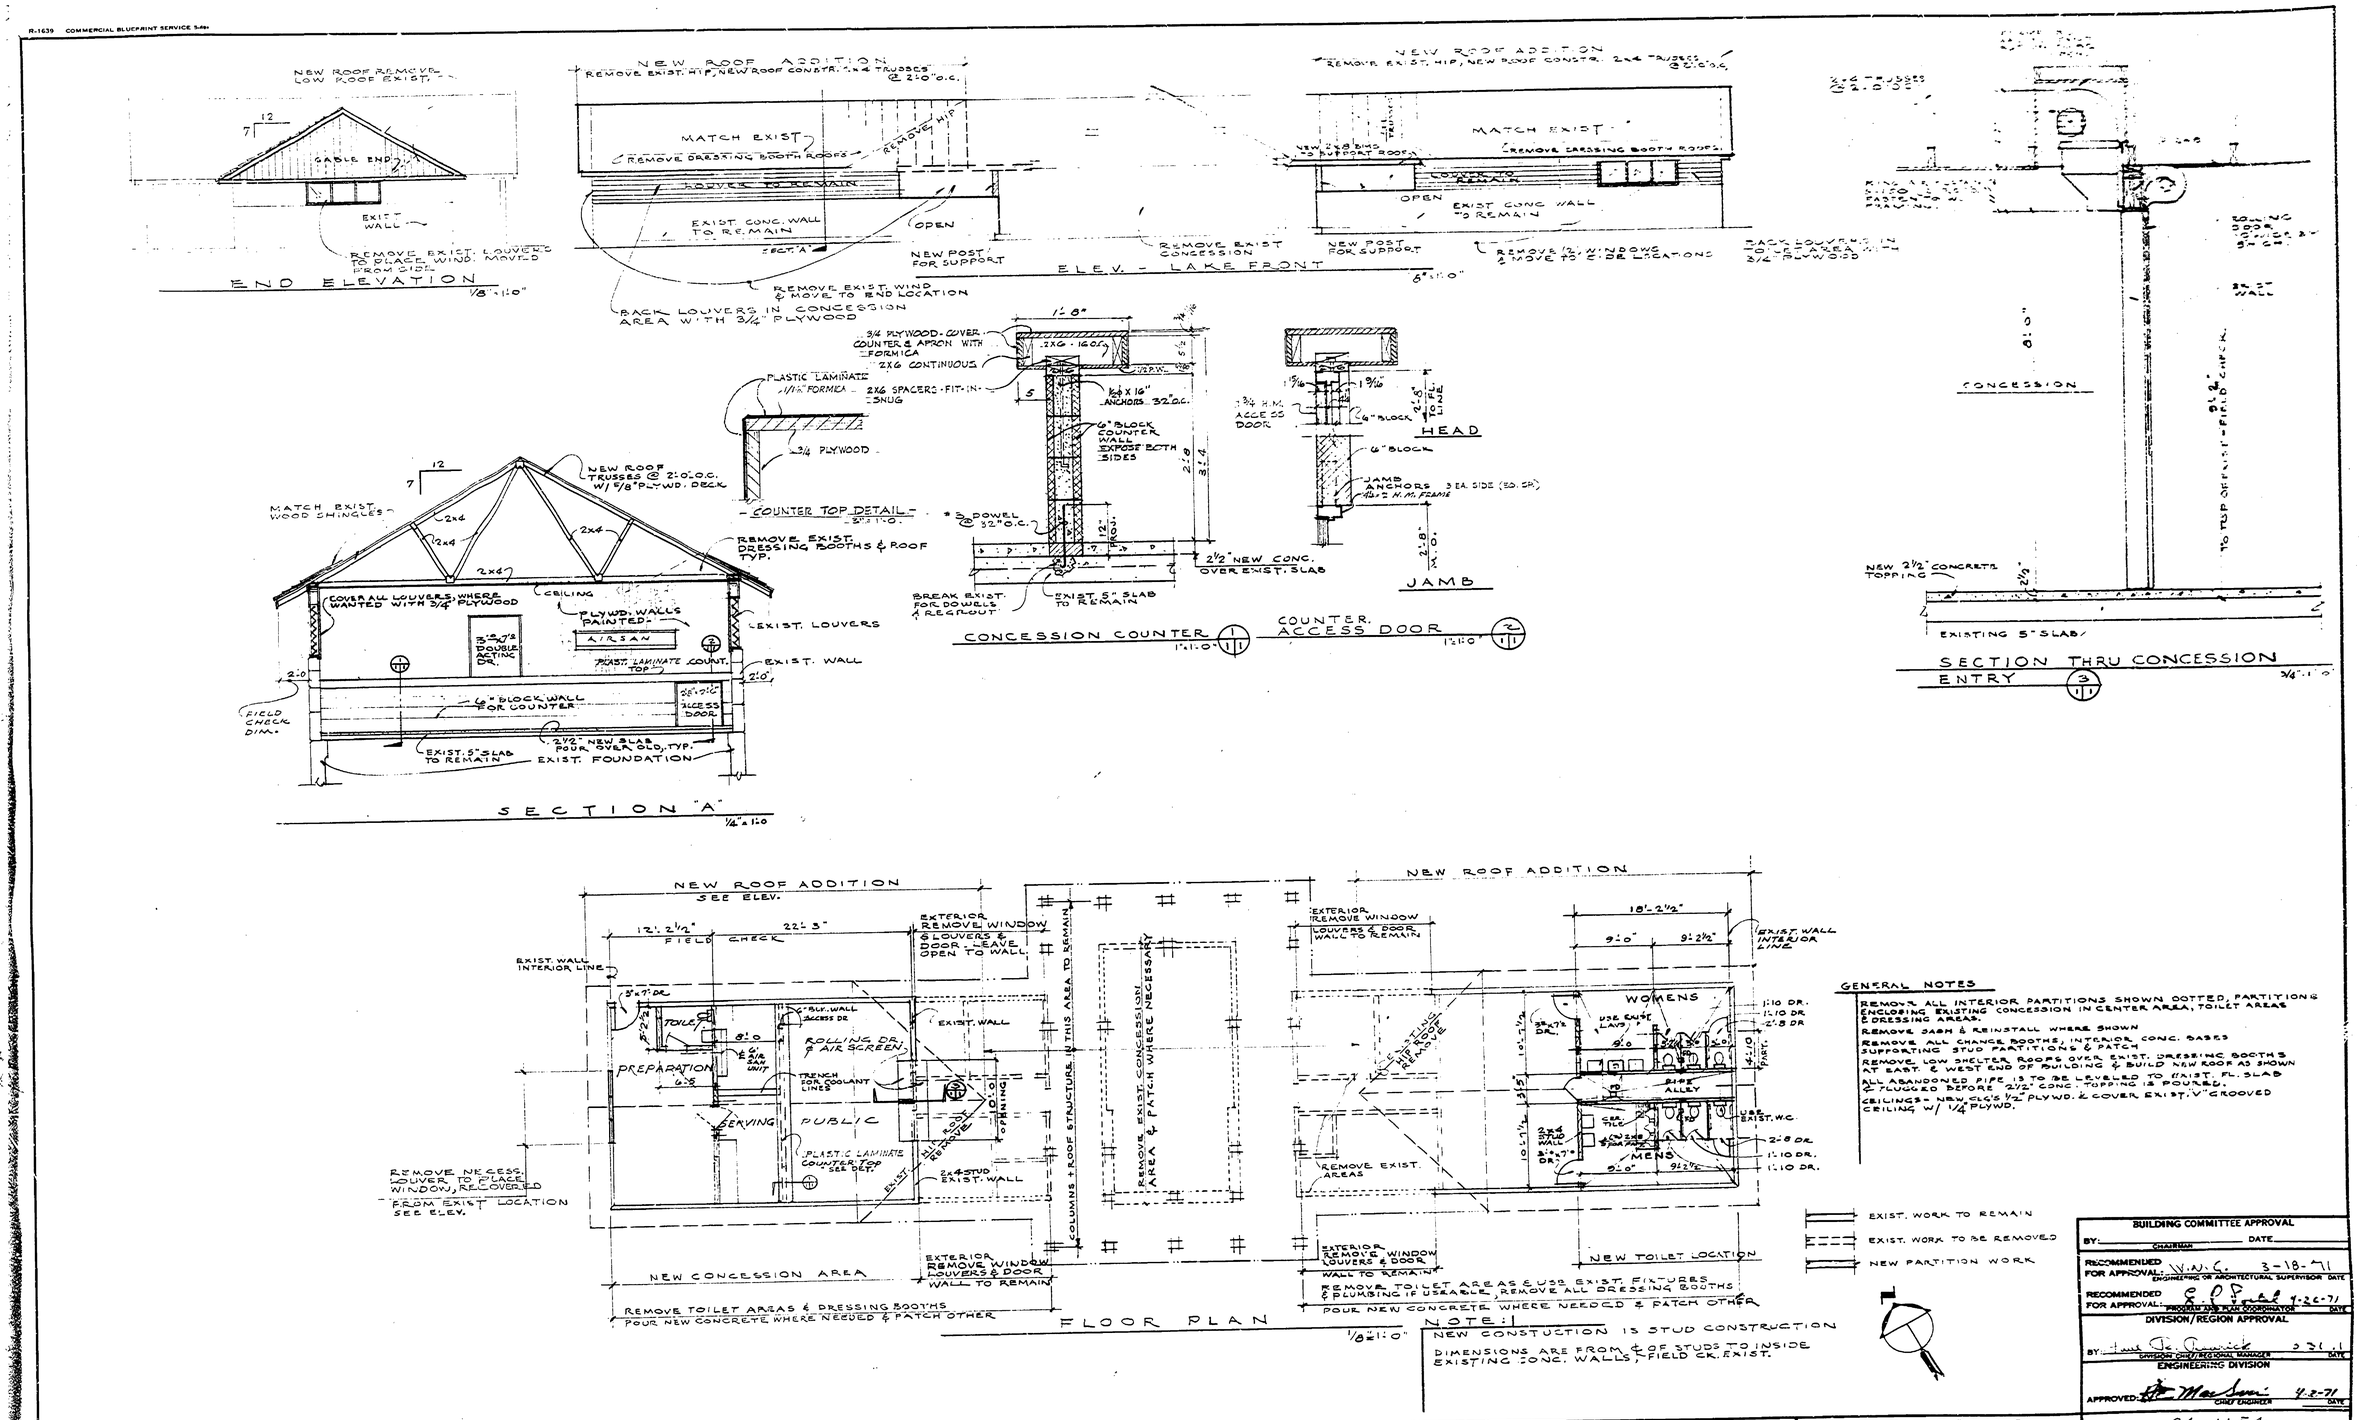

GENERAL NOTES

REMOVE ALL INTERIOR PARTITIONS SHOWN DOTTED, PARTITIONS ENCLOSING EXISTING CONCESSION IN CENTER AREA, TOILET AREAS & DRESSING AREAS.

REMOVE SASH & REINSTALL WHERE SHOWN

REMOVE ALL CHANGE BOOTHS, INTERIOR CONC. BASES SUPPORTING STUD PARTITIONS & PATCH

REMOVE LOW SHELTER ROOFS OVER EXIST. DRESSING BOOTHS AT EAST & WEST END OF BUILDING & BUILD NEW ROOF AS SHOWN

ALL ABANDONED PIPE IS TO BE LEVELLED TO EXIST. FL. SLAB & CAPPED BEFORE 2 1/2" CONC. TOPPING IS POURED.

CEILINGS - NEW CLGS 1/2" PLYWD. & COVER EXIST. V" GROOVED CEILING W/ 1/4" PLYWD.

NOTE:

NEW CONSTUCTION IS STUD CONSTRUCTION

DIMENSIONS ARE FROM ℄ OF STUDS TO INSIDE EXISTING CONC. WALLS, FIELD CK. EXIST.

BUILDING COMMITTEE APPROVAL	
BY: CHAIRMAN	DATE
RECOMMENDED FOR APPROVAL: W.W.G. ENGINEERING OR ARCHITECTURAL SUPERVISOR	3-18-71 DATE
RECOMMENDED FOR APPROVAL: E.O.P. PROGRAM AND PLAN COORDINATOR	4-26-71 DATE
DIVISION/REGION APPROVAL	
BY: DIVISION CHIEF/REGIONAL MANAGER	5-31-71 DATE
ENGINEERING DIVISION	
APPROVED: CHIEF ENGINEER	4-2-71 DATE

SURVEYED BY		DRAWN BY R.R. & DD		NO.	DATE	BY	REVISIONS	NO.	DATE	BY	REVISIONS	MICHIGAN DEPARTMENT OF NATURAL RESOURCES	PLAN, ELEVATION & SECTION
DESIGNED BY		CHECKED BY		1.				3.					SHEET TITLE
	DATE		DATE	2.				4.					

YANKEE SPRINGS — AREA OR PARK

REMODEL CONCESS. & TOILET BLDG. — PROJECT

PROJECT NO. 24-1154

SHEET 1 OF 2 — PLAN NO. A144