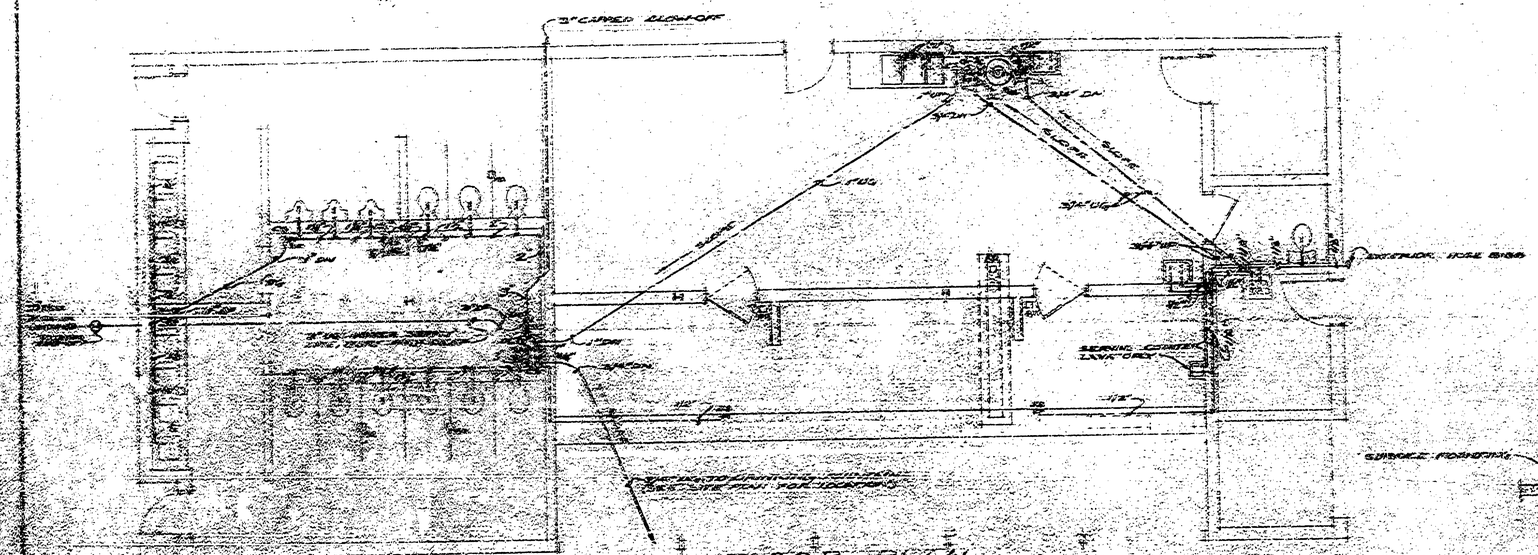

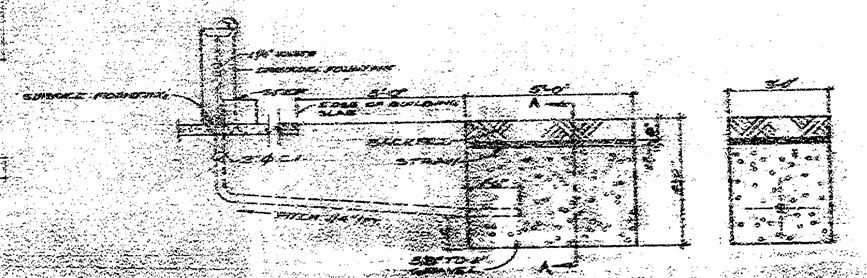

TYPICAL DRINKING FOUNTAIN DETAIL
NOT TO SCALE

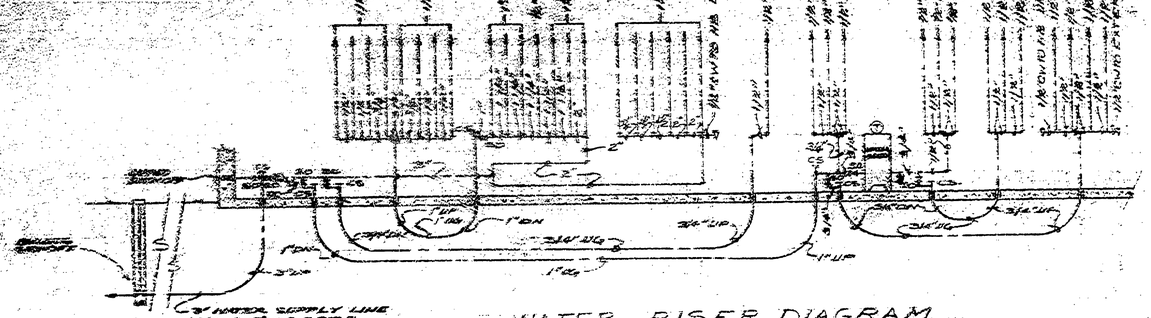

NORTH

NOTES

LEGEND

	CAPPED SANDPIPE
CW	COLD WATER
DF	DRAIN FOUN.
S	SEWER
FB	FREE BIBB
LAV	LAVATORY
WCO	WALL CLEAN OUT
UG	UNDERGROUND
WC	WATER CLOSET
	SET WATER
	TOILET PRESS. RELIEVE VALVE

SURVEYED BY		DRAWN BY		18/73	NO.	DATE	BY	REVISIONS	NO.	DATE	BY	REVISIONS	MICHIGAN DEPARTMENT OF NATURAL RESOURCES	WATER SUPPLY SYSTEM & DRINKING FOUNTAIN DETAILS	YANKEE SPRINGS RECREATION AREA
DESIGNED BY		CHECKED BY			1.				3.						BOLCHICKEE & CONNEMAUGH
	DATE			DATE	2.				4.					SHEET TITLE	PROJECT

SCULLERY SINK : ELEAT 15-0345-R1