SOAP TRAP for KITCHEN SEWER

Scale 1" = 1'
OCT. 19, '36

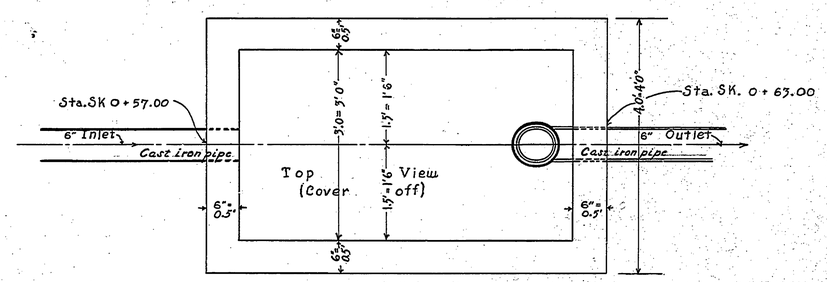

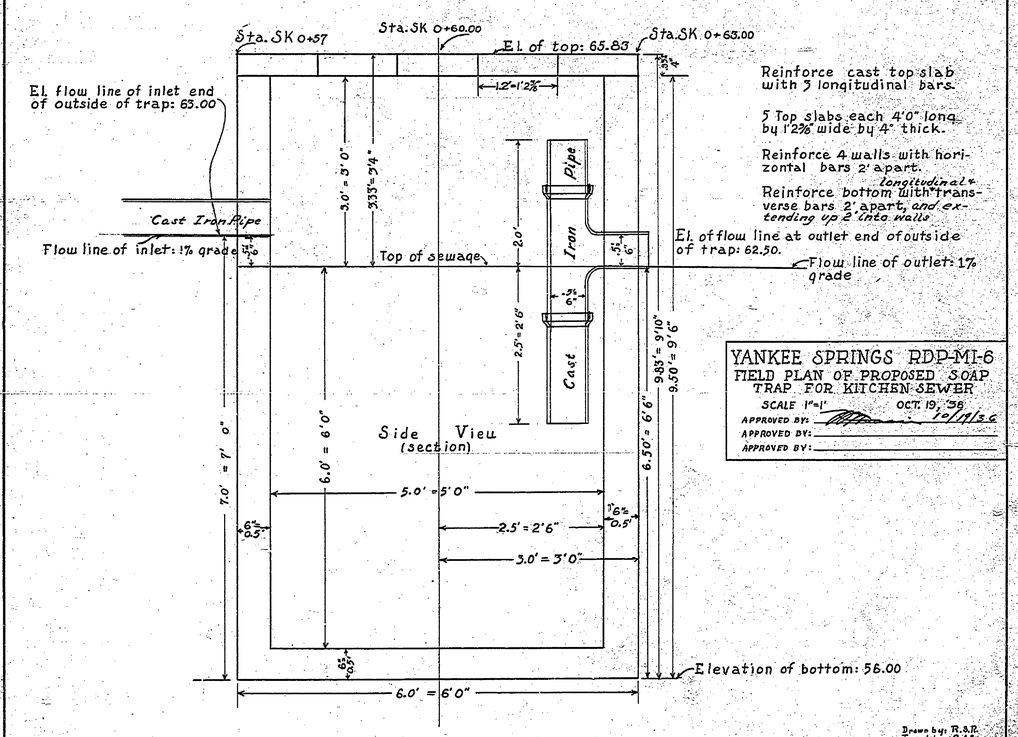

Reinforce cast top slab with 3 longitudinal bars.

5 Top slabs each 4'0" long by 1'2" wide by 4" thick.

Reinforce 4 walls with horizontal bars 2' apart.

Reinforce bottom with longitudinal + transverse bars 2' apart, and extending up 2' into walls

YANKEE SPRINGS RDP-MI-6
FIELD PLAN OF PROPOSED SOAP TRAP FOR KITCHEN SEWER
SCALE 1" = 1' OCT. 19, '36
APPROVED BY: 10/19/36
APPROVED BY:
APPROVED BY:

Drawn by: R.S.R.
Traced by: C.A.S.

E-124

Job # 23