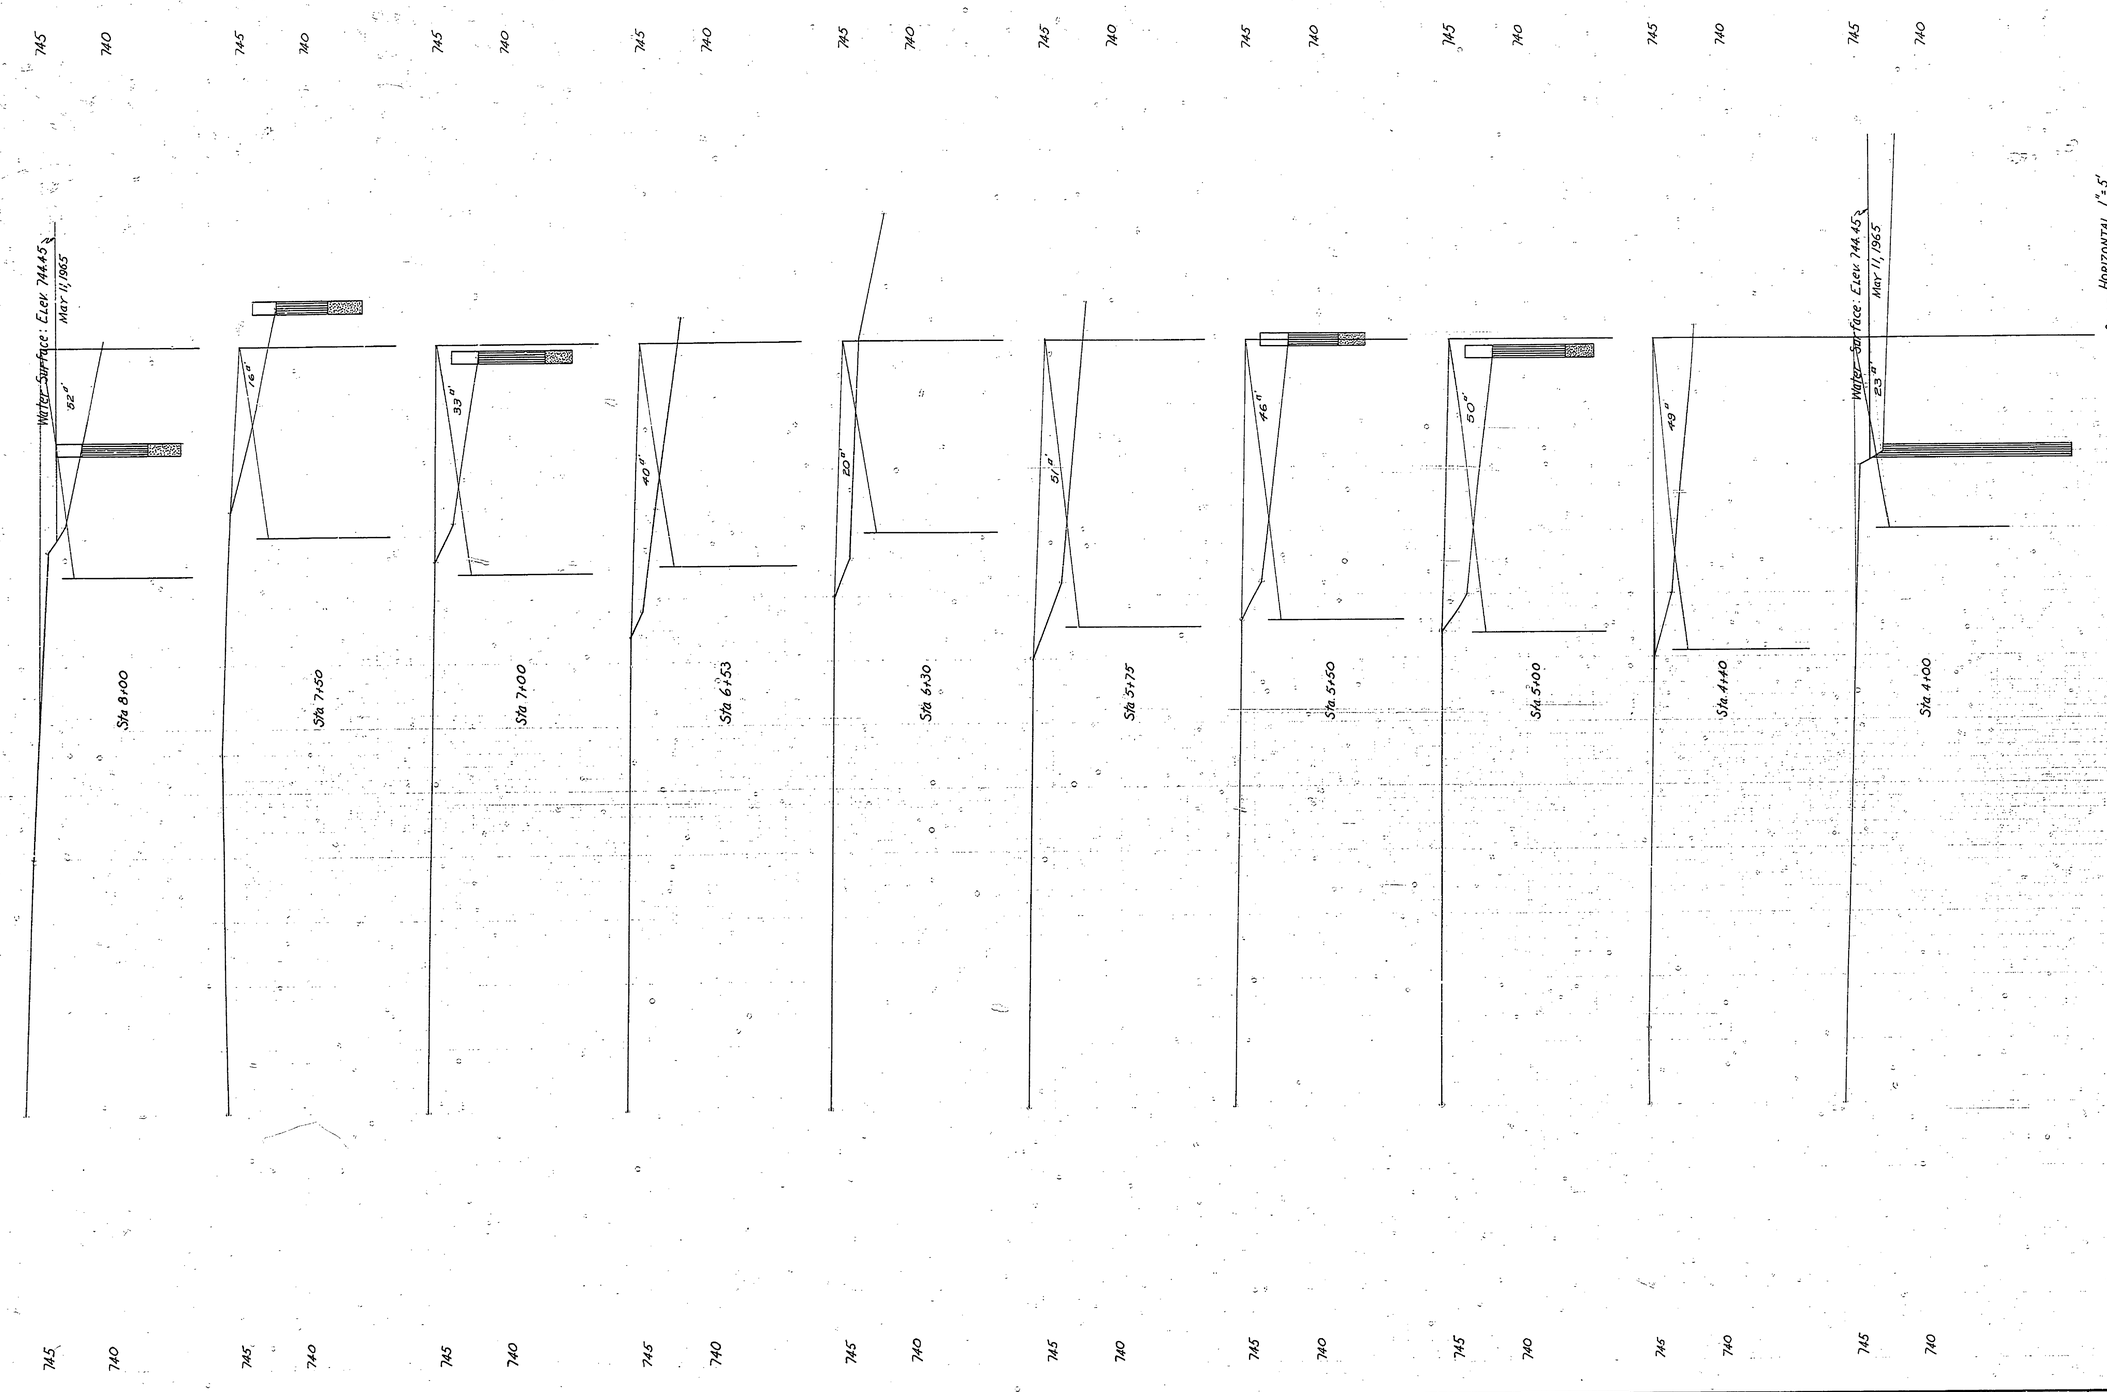

	DATE	REVIEWED	DATE
DESIGNED BY		ARCHITECTURAL	
DRAWN BY RGH	5/20/65	ENGINEERING	
CHECKED BY		LANDSCAPE	

APPROVED

CHIEF OF DIVISION

ASST. CHIEF OF DIVISION

CHIEF OF PLANNING AND DEVELOPMENT

REVISIONS

NO.	DATE	BY
1		
2		
3		
4		
5		
6		

DATE	BY

MICHIGAN
DEPARTMENT OF CONSERVATION
PARKS AND RECREATION DIVISION

YANKEE SPRINGS RECREATION AREA
LAGOON EROSION CONTROL
CROSS SECTIONS

SHEET NO. 3 OF 5

PLAN NO. E-141

COMMERCIAL BLUEPRINT SERVICE, LANSING