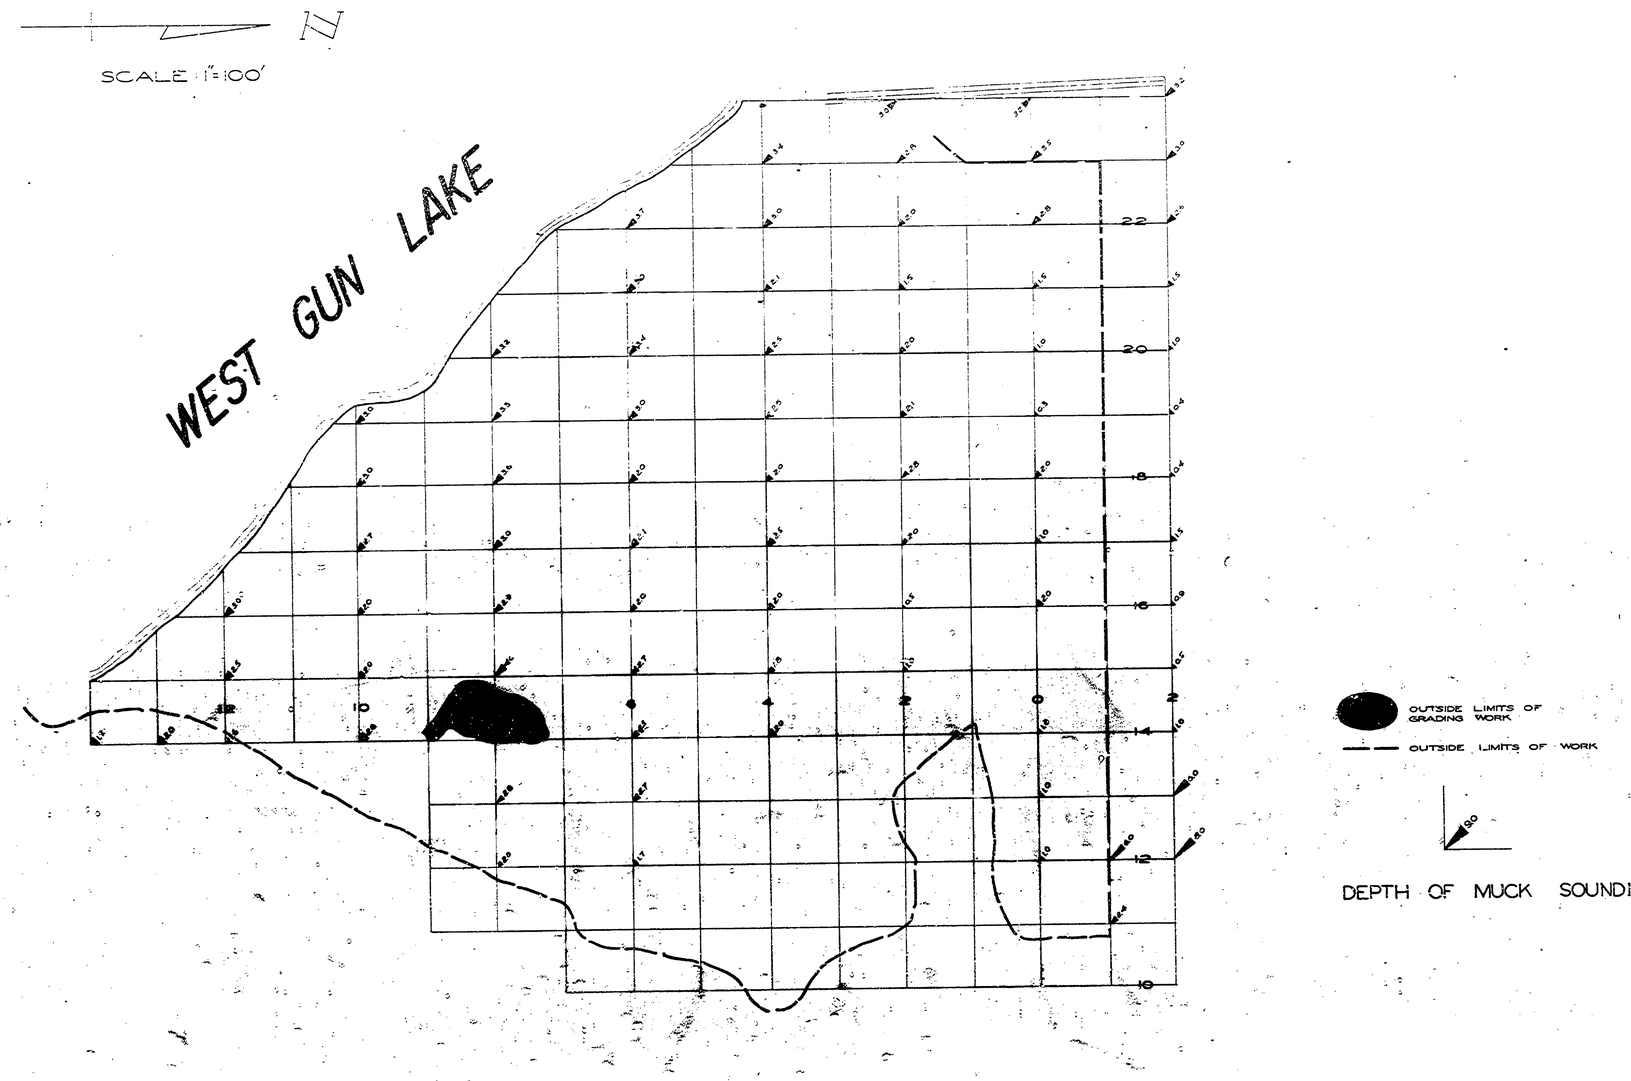

MUCK SOUNDINGS - NORTH AREA

PROJECT NO. - P.a. #10-75-2499-028-C6					
DR. BY	DATE	CHD. BY	DATE		
R.D.R.	9-69	E.M.E.	9-69		
NO.	REVISIONS		DR. BY / CHD. BY	DATE	

MICHIGAN DEPARTMENT of NATURAL RESOURCES
PARKS DIVISION
YANKEE SPRINGS RECREATION AREA

WILLIAMS & WORKS
ENGINEERS - PLANNERS - SURVEYORS
GRAND RAPIDS, MICHIGAN

SHEET NO. 8/10

E 73140

E-145