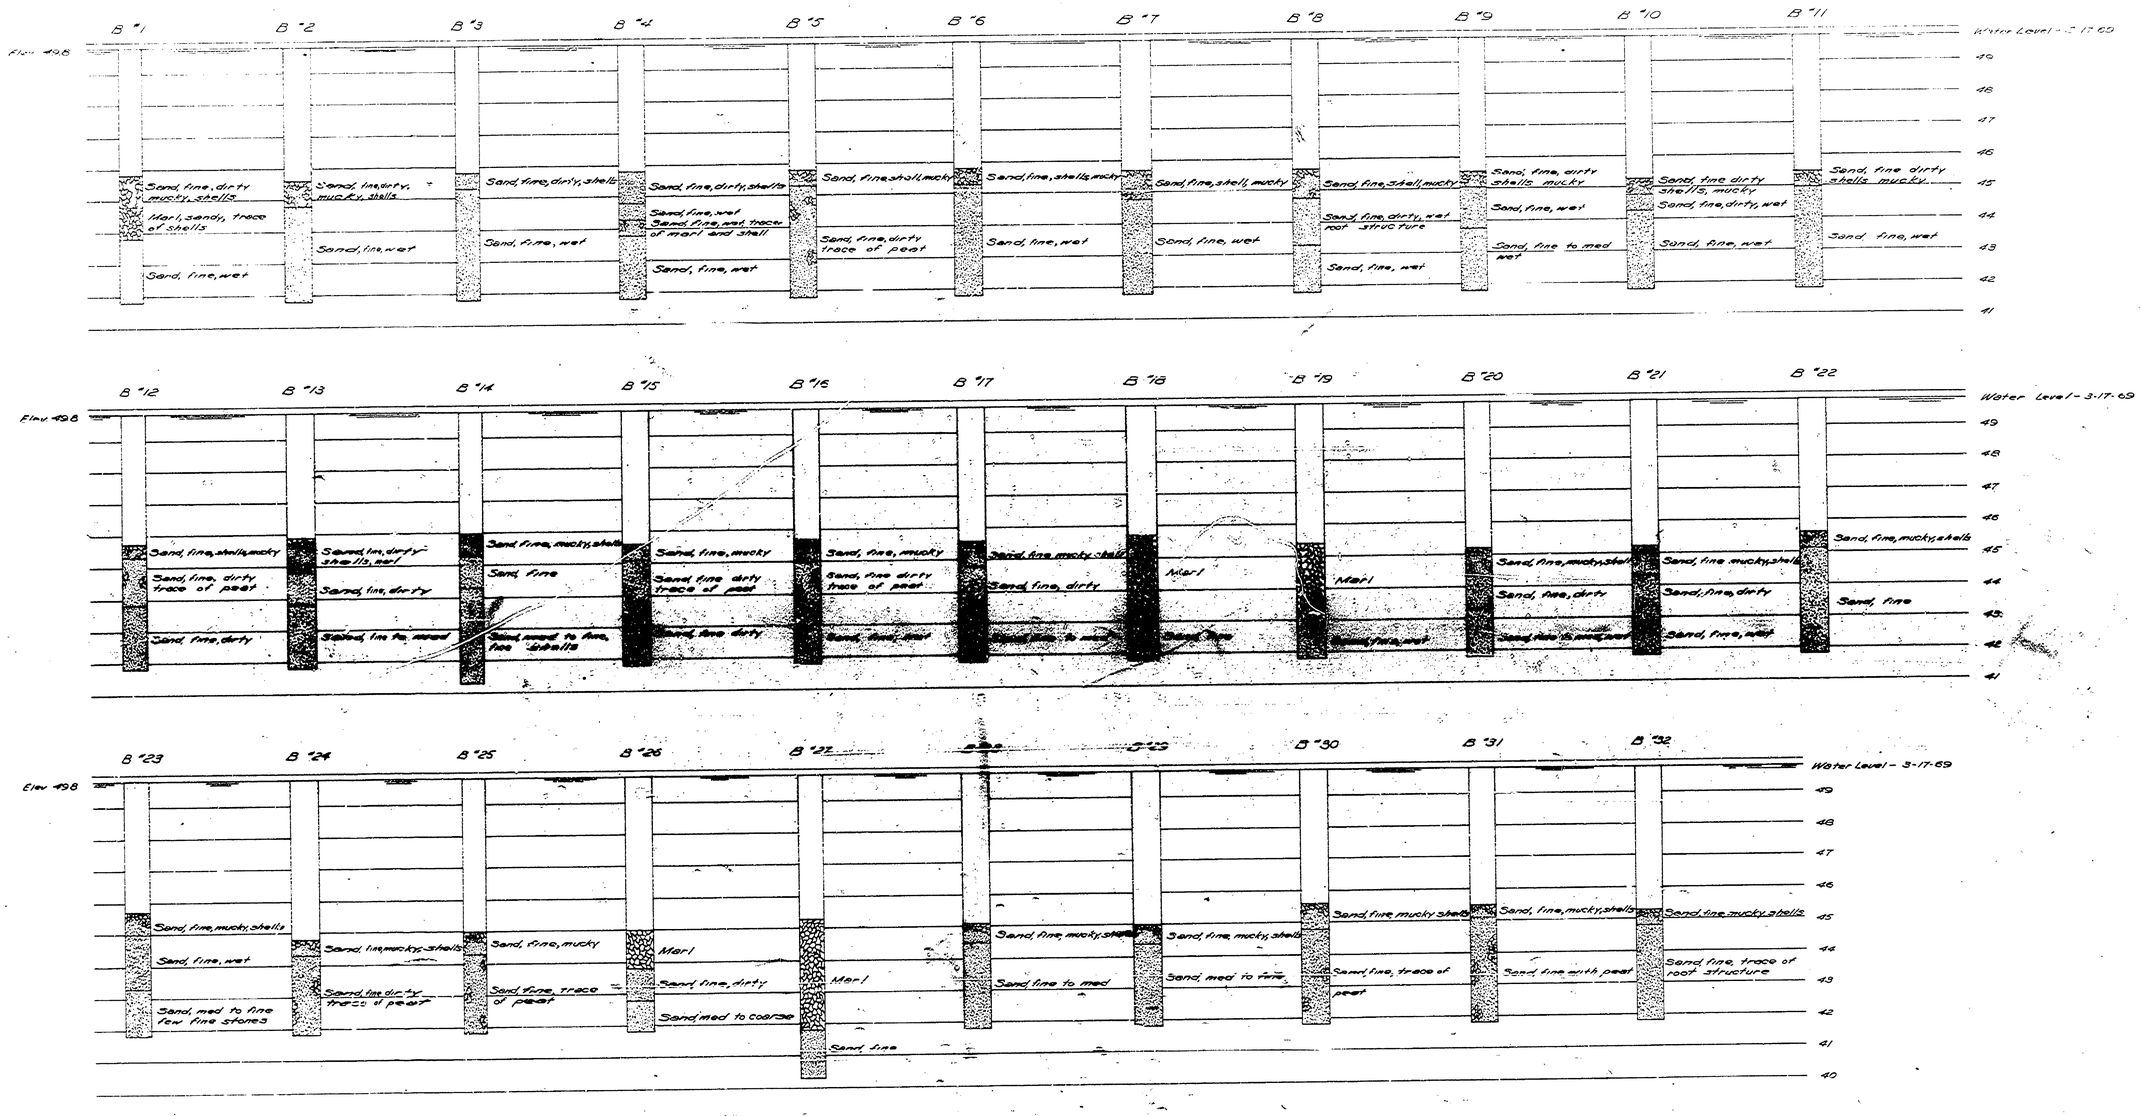

PROFILE OF BORINGS

PROJECT NO. – P.a. 110-75-2499-028-C6			
DR. BY R.D.R.	DATE 9-69	CHD. BY E.M.F.	DATE 9-69

NO.	REVISIONS	DR. BY / CHD. BY	DATE

MICHIGAN DEPARTMENT of NATURAL RESOURCES
PARKS DIVISION
YANKEE SPRINGS RECREATION AREA

WILLIAMS & WORKS
ENGINEERS – PLANNERS – SURVEYORS
GRAND RAPIDS, MICHIGAN

SHEET NO. 10/10

E 73140
E-145