R-1638 COMMERCIAL BLUEPRINT SERVICE 900 1-24 27489+

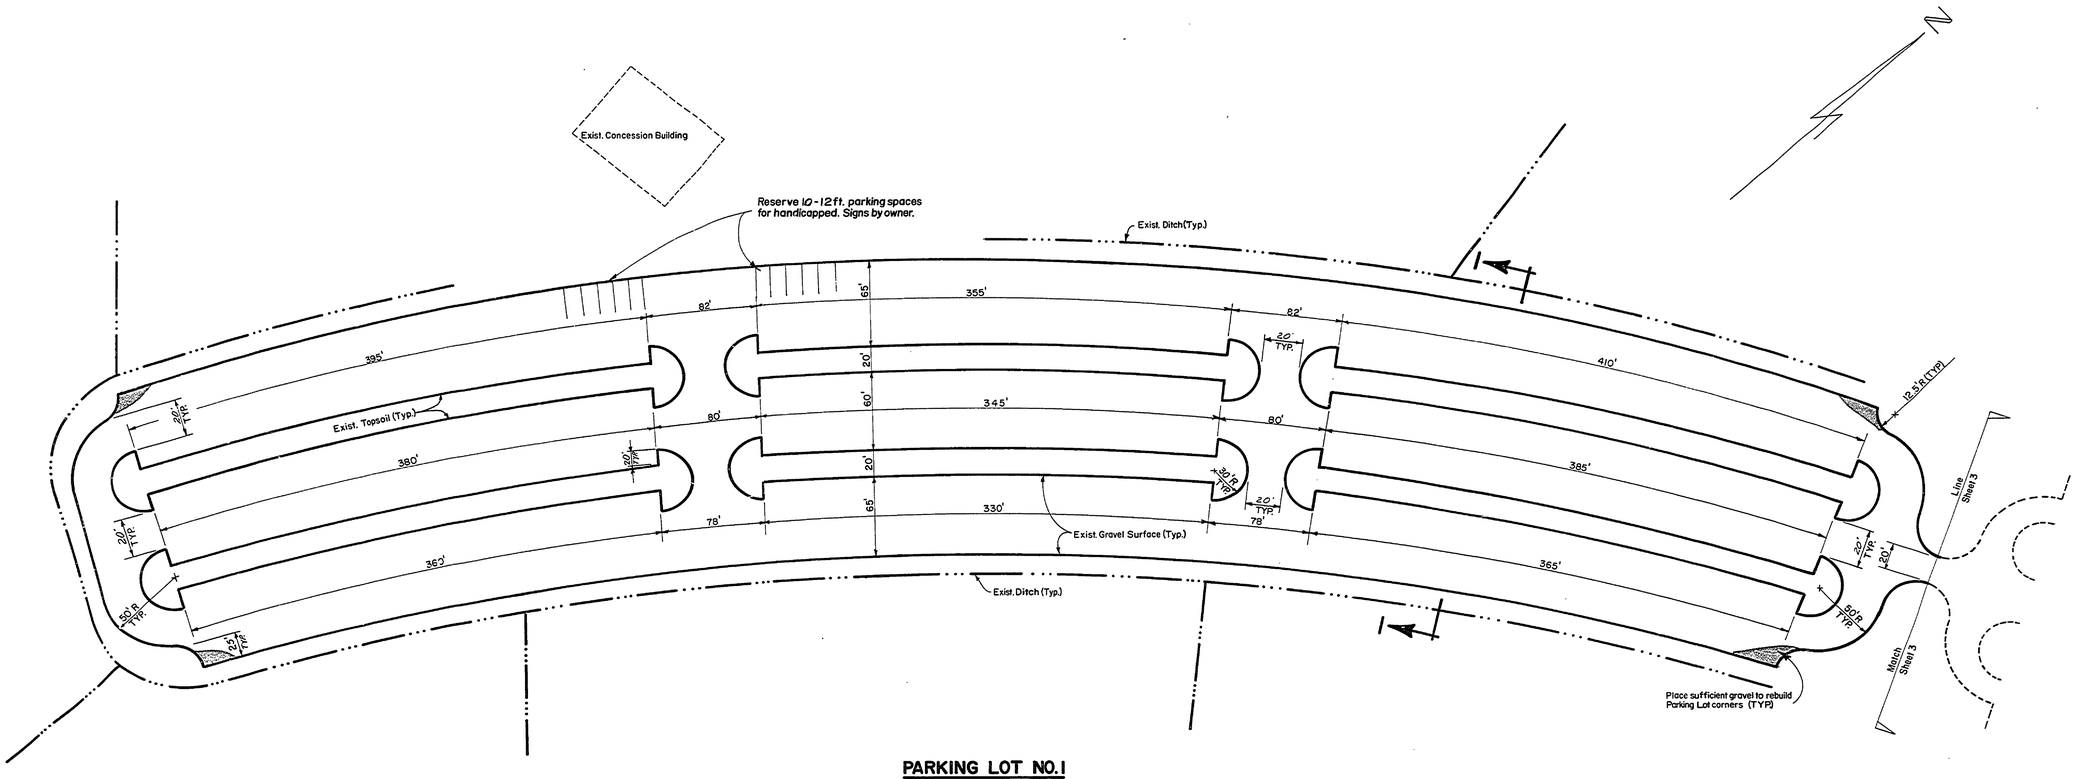

PARKING LOT NO.1
PLAN VIEW
SCALE: 1.0" = 50'

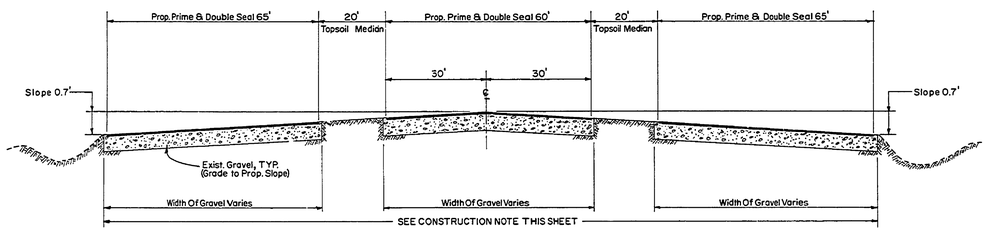

TYPICAL SECTION 1-1
PARKING LOT NO. 1

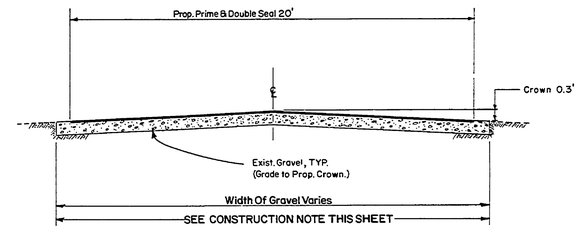

TYPICAL DRIVEWAY SECTION

CONSTRUCTION NOTE: Due to the growth of vegetation on this parking lot the boundaries of the existing gravel are not clearly evident. The edge of the gravel is to be staked by the Contractor and approved by the Engineer prior to construction. See Typical Section 1-1.

All surfaces to be sealed will be treated with a soil sterilent as described in the specifications for this project.

Any excavation required for placement of 3" and 5" gravel base will be considered incidental to gravel item.

SURVEYED BY	L.Smith	3-75	DRAWN BY	L.S.	3-75	NO.	DATE	BY	REVISIONS	NO.	DATE	BY	REVISIONS
DESIGNED BY	L.S.	3-75	CHECKED BY			1.				3.			
		DATE			DATE	2.				4.			

MICHIGAN
DEPARTMENT OF NATURAL RESOURCES

PROPOSED PRIME & DOUBLE SEAL
PARKING LOT NO.1
SHEET TITLE

YANKEE SPRINGS RECREATION AREA
AREA OR PARK DAY-USE UNIT
PROJECT

PROJECT NO. 24-1685
SHEET 2 OF 6
PLAN NO. E-149