R-1638 COMMERCIAL BLUEPRINT SERVICE 900 1-74 97459+

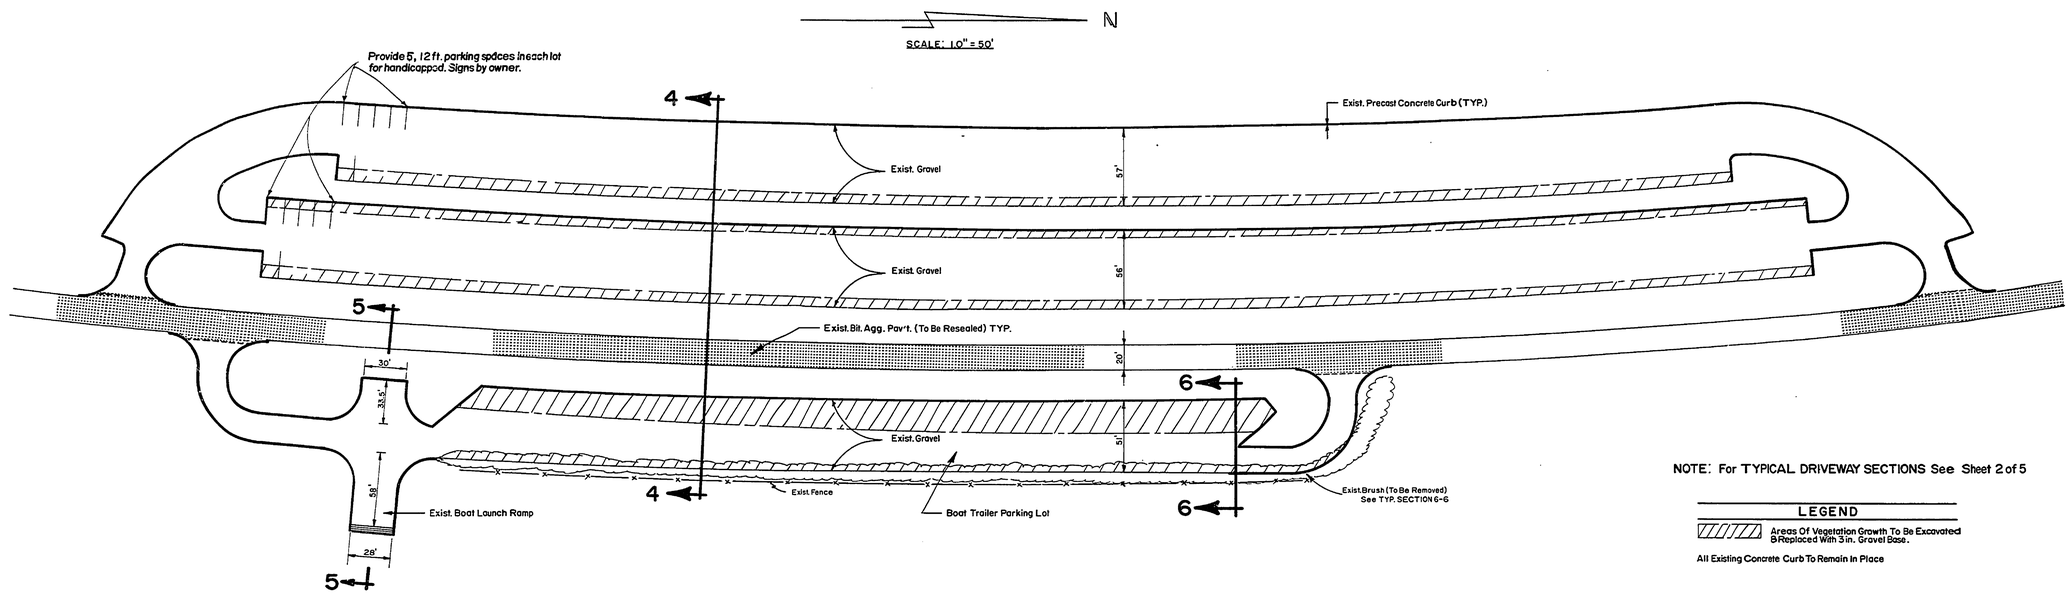

NOTE: For TYPICAL DRIVEWAY SECTIONS See Sheet 2 of 5

LEGEND

Areas Of Vegetation Growth To Be Excavated & Replaced With 3 in. Gravel Base.

All Existing Concrete Curb To Remain In Place

PARKING AREA NO. 4
PLAN VIEW

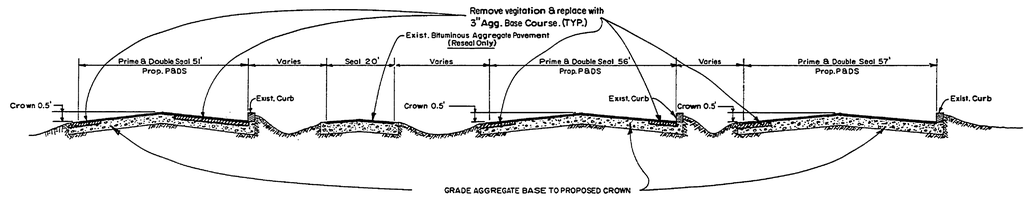

TYPICAL SECTION
PARKING AREA NO. 4

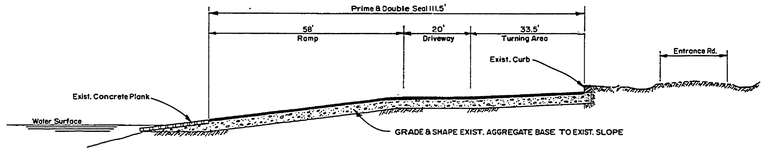

TYPICAL SECTION 5-5
BOAT LAUNCH AREA

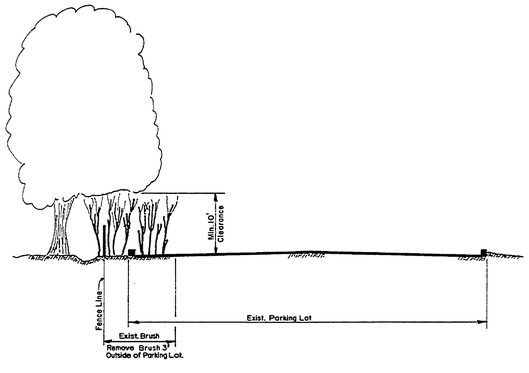

TYPICAL SECTION 6-6
BOAT TRAILER PARKING

SURVEYED BY	L. Smith	3-75	DRAWN BY	L.S	3-75	NO.	DATE	BY	REVISIONS	NO.	DATE	BY	REVISIONS
DESIGNED BY	L.S	3-75	CHECKED BY			1.				3.			
		DATE			DATE	2.				4.			

MICHIGAN
DEPARTMENT OF NATURAL RESOURCES

PROPOSED PRIME & DOUBLE SEAL
PARKING AREA NO. 4
SHEET TITLE

YANKEE SPRINGS RECREATION AREA
AREA OR PARK DAY-USE UNIT
PROJECT

PROJECT NO. 24-1685
SHEET 4 OF 6
PLAN NO. E-149