R-1838 COMMERCIAL BLUEPRINT SERVICE 500 11-74 89602+

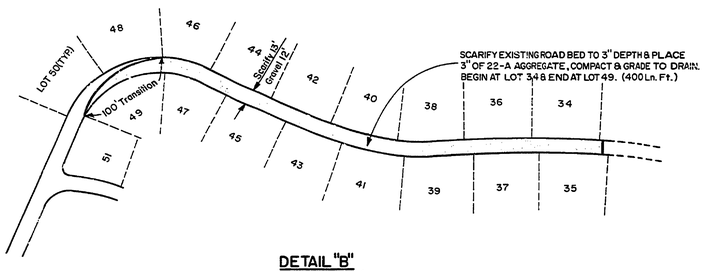

DETAIL "B"
Scale: 1"=50'

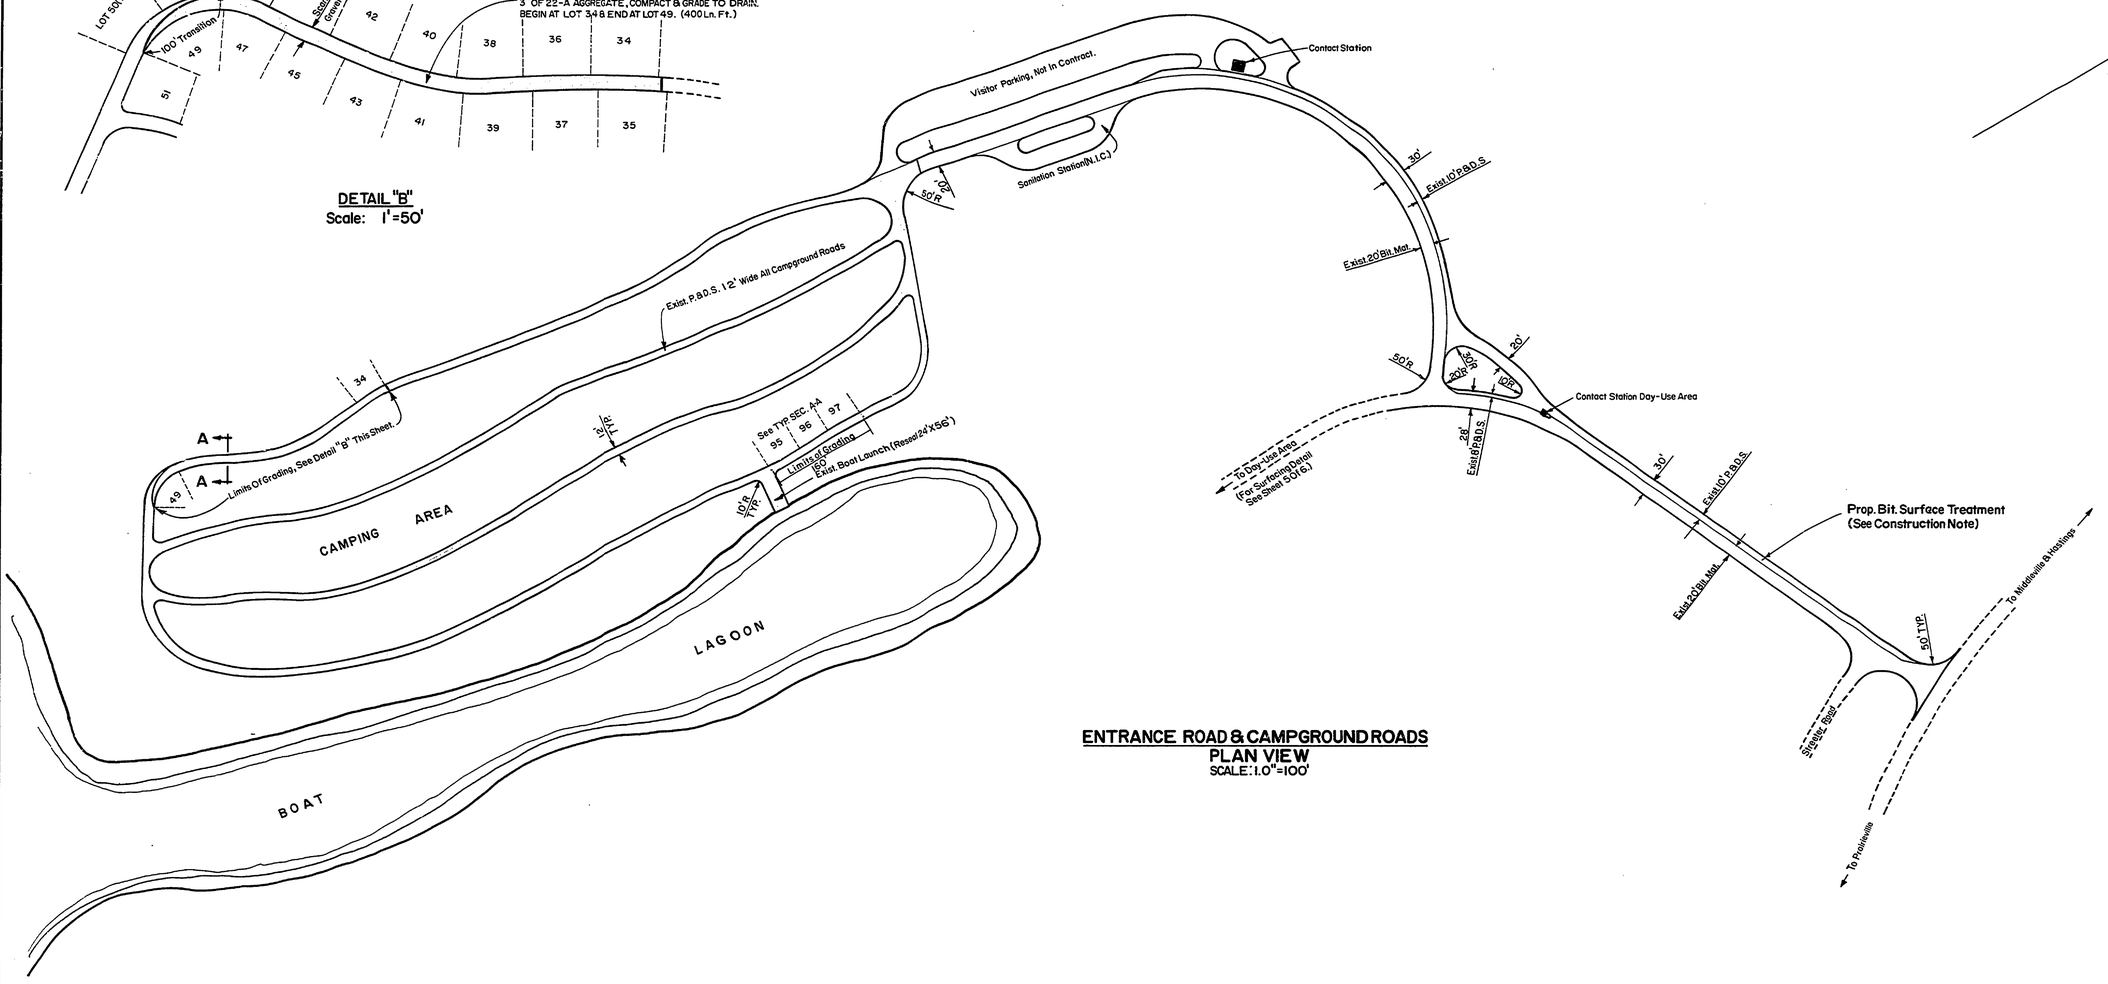

ENTRANCE ROAD & CAMPGROUND ROADS
PLAN VIEW
SCALE: 1.0"=100'

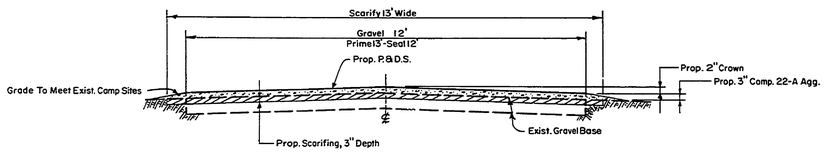

TYPICAL SECTION A-A
Camp Ground Road
Lot 34 To 49
Lot 95 To 97

CONSTRUCTION NOTES
All shaded areas are to receive a bituminous double seal
For limits of grading see DETAIL "B" & TYPICAL SECTION A-A
All scarified bituminous surface will remain part of the road base

SURVEYED BY	L.Smith	5-75	DRAWN BY	L.S	5-75	NO.	DATE	BY	REVISIONS	NO.	DATE	BY	REVISIONS	MICHIGAN DEPARTMENT OF NATURAL RESOURCES	PROPOSED BITUMINOUS RESEAL HOLDING LANE & CAMPGROUND ROADS SHEET TITLE	YANKEE SPRINGS RECREATION AREA AREA OR PARK DAY-USE AREA	PROJECT NO. 24-1685
DESIGNED BY	L.S.	5-75	CHECKED BY			1.				3.							SHEET 6 OF 6
		DATE			DATE	2.				4.						PROJECT	PLAN NO. E-149