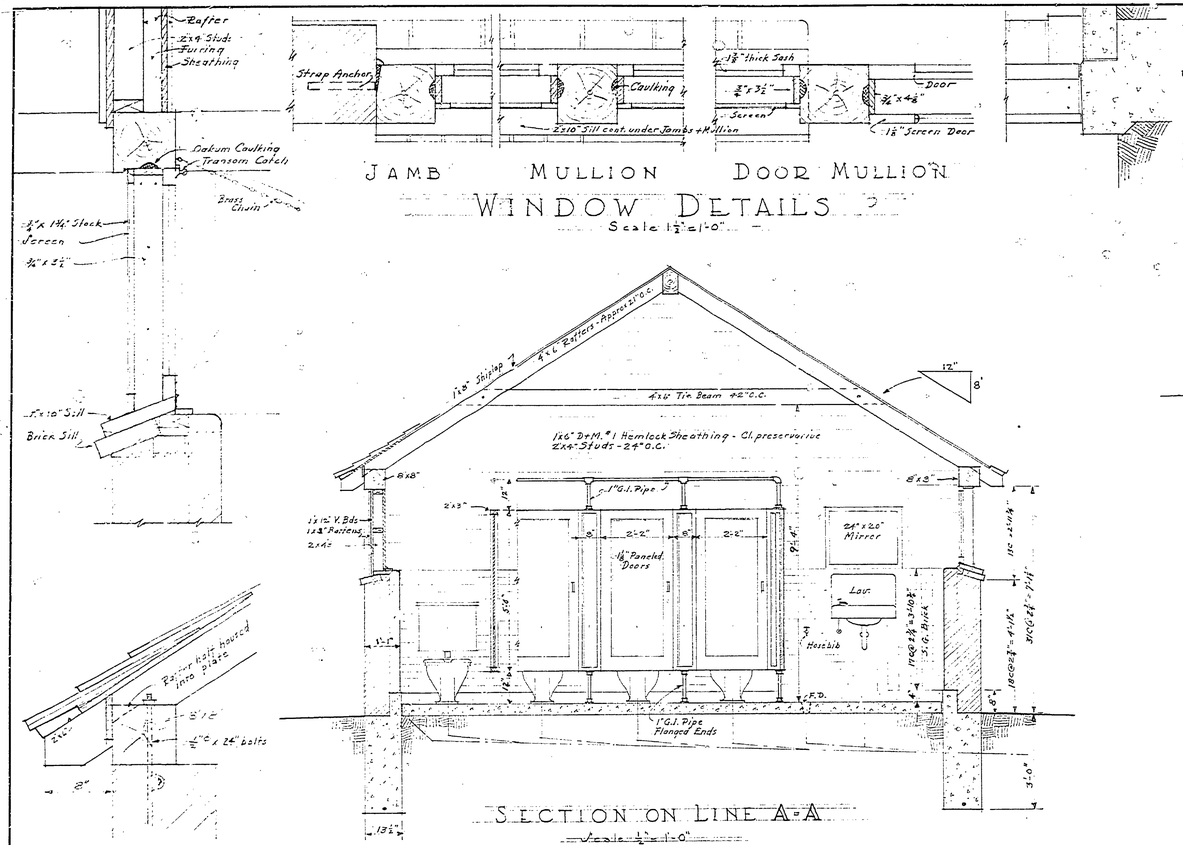

JAMB MULLION DOOR MULLION

WINDOW DETAILS

Scale 1 1/2" = 1'-0"

CORNICE DETAIL

Scale 1 1/2" = 1'-0"

SECTION ON LINE A-A

Scale 1/2" = 1'-0"

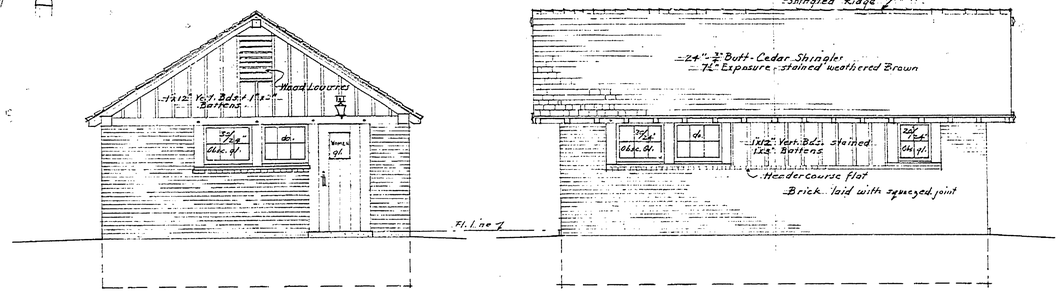

END ELEVATIONS ½ FRONT ELEV. ½ REAR ELEV

Scale 1/4" = 1'-0"

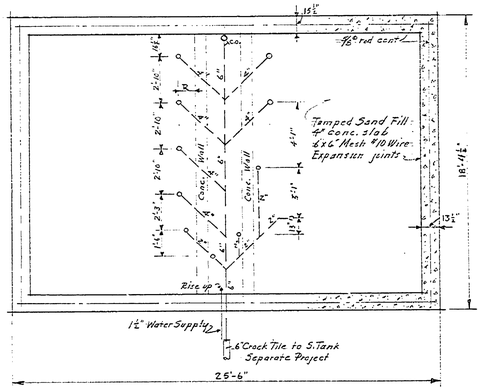

FOUNDATION PLAN

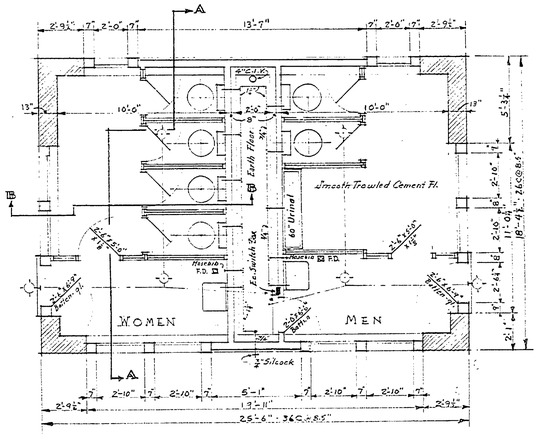

FLOOR PLAN

Scale 1/4" = 1'-0"

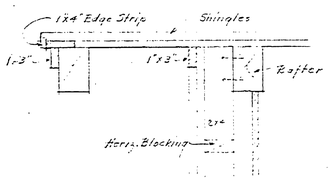

GABLE RAKE DETAIL

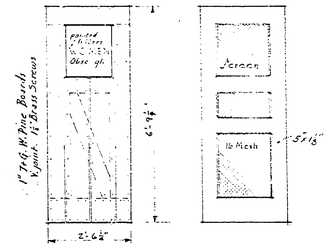

EXTERIOR DOOR SCREEN DOOR

Scale 1/2" = 1'-0"

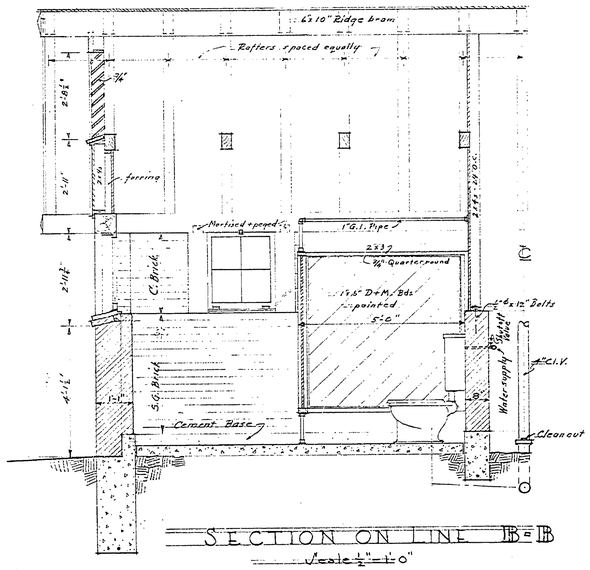

SECTION ON LINE B-B

Scale 1/2" = 1'-0"

DOOR SILL

REVISIONS - by MARCH 5, 1937
REGION TWO NATIONAL PARK SERVICE
1" OMIT STOP ON SILL OF WINDOW.

INSURANCE #12

DEPARTMENT OF THE INTERIOR
NATIONAL PARK SERVICE
And
MICHIGAN
DEPARTMENT OF CONSERVATION
CO-OPERATING

A-92

BRANCH OF PLANNING — STATE PARK DIVISION

SYMBOL 4	LUDINGTON S.P. #2 TOILET BUILDING FOR PARKING AREA AT DAM LUDINGTON STATE PARK	SHEET NO. 1 OF 1
NUMBER 113		FILE NO. LUD-9002-A
DRAWN BY R.B.H.		

CHECKED		DESIGNED	R.B. HERRICK
DATE	PROJECT SUPERINTENDENT	DATE 2-25-37	REG. ARCHITECT
RECOMMENDED FOR CONSTRUCTION		SUBMITTED	
DATE	REGIONAL ARCHITECT	DATE	SUPT. OF STATE PARKS
APPROVED FOR CONSTRUCTION		APPROVED	
DATE	CHIEF REGIONAL OFFICER N.P.S.	DATE	MICH. CONSERVATION COMM'N.

MASTER PLAN #7B