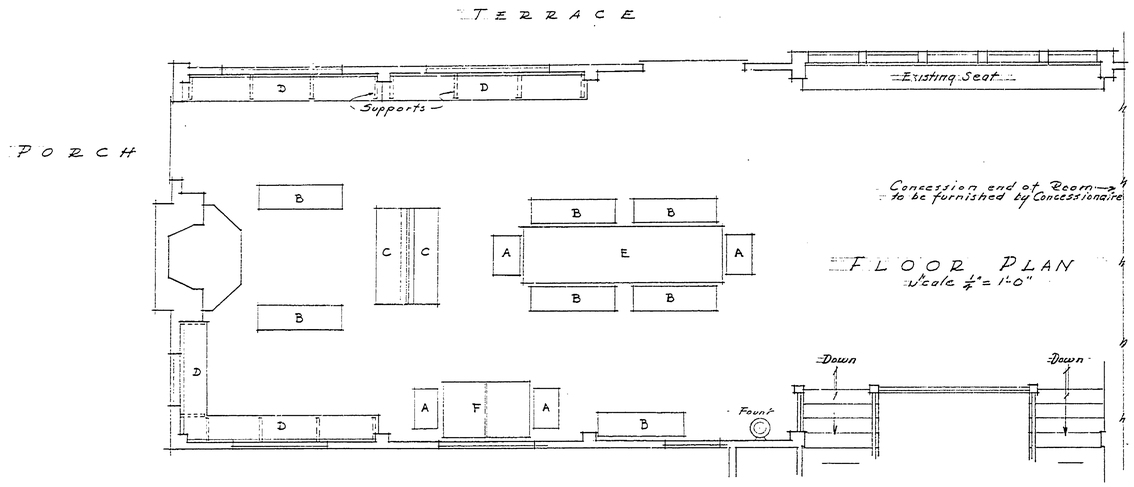

FLOOR PLAN
Scale ¼" = 1'-0"

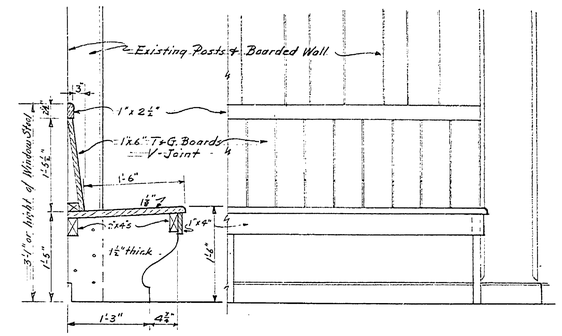

SECTION PART ELEVATION
(D) WALL SEAT — as per plan

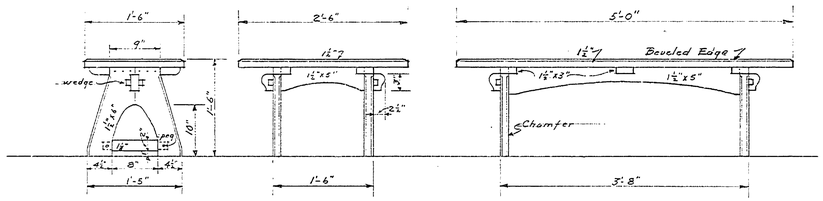

END VIEW SIDE VIEW
(A) BENCH
4 required
Scale 1" = 1'-0"

SIDE VIEW
(B) BENCH
7 required

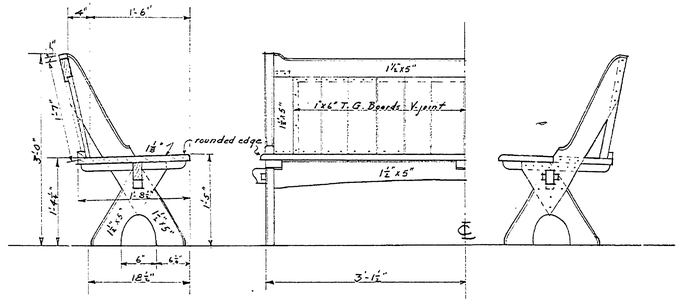

SECTION ONE-HALF FRONT END VIEW
(C) SEAT
2 required
Scale 1" = 1'-0"

NOTES

State Parks Division to furnish bench seats, seats, and Table tops, all glued and doweled together ready for fitting and assembling.

C.C.C. to furnish all labor and material for legs, braces, seat backs and hardware necessary in assembling. cleats under glued up Tops to be attached by screws in slotted washers. All joints to be made according to best cabinet work practice. To be glued and assembled with wood screws. All to be sanded smooth before finishing. Apply 2 coats of Minwax Colonial Pine Quick-Drying flat Finish. All Tops to have an additional coat of Finishing Wax.

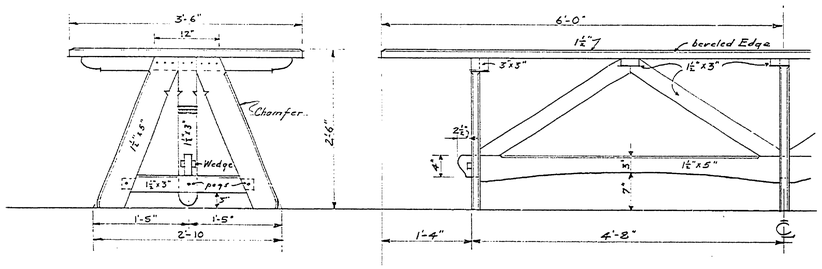

END VIEW Scale 1" = 1'-0" ONE-HALF SIDE VIEW
(E) TABLE 1 required

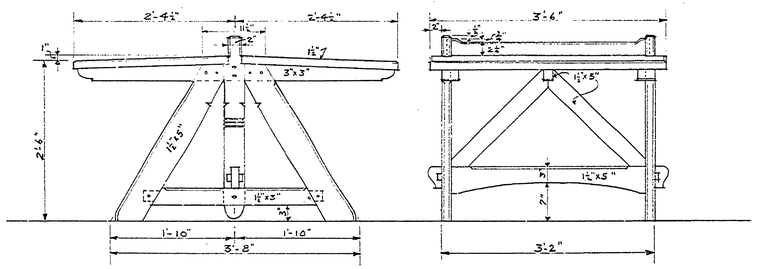

END VIEW SIDE VIEW
(F) WRITING TABLE 1 required

DEPARTMENT OF THE INTERIOR
NATIONAL PARK SERVICE
And
MICHIGAN
DEPARTMENT OF CONSERVATION
CO - OPERATING

A-95

BRANCH OF PLANNING — STATE PARK DIVISION

SYMBOL	LUDINGTON S.P. #2	SHEET NO. 1 of 1
NUMBER 155	FURNITURE FOR PUBLIC ROOM IN PAVILION	FILE NO. LUD-9001
DRAWN BY R.B.H.	LUDINGTON STATE PARK	

CHECKED	PROJECT SUPERINTENDENT	DESIGNED DATE 12-16-36	R. S. Herrick Resp. Architect
RECOMMENDED FOR CONSTRUCTION '37 DATE	REGIONAL INSPECTOR	SUBMITTED DATE FEB 24 '37	SUP. STATE PARKS
APPROVED FOR CONSTRUCTION 3-8-37 DATE	FIFTH REGIONAL OFFICER N.P.S.	APPROVED DATE	MICH. CONSERVATION COMM'N.