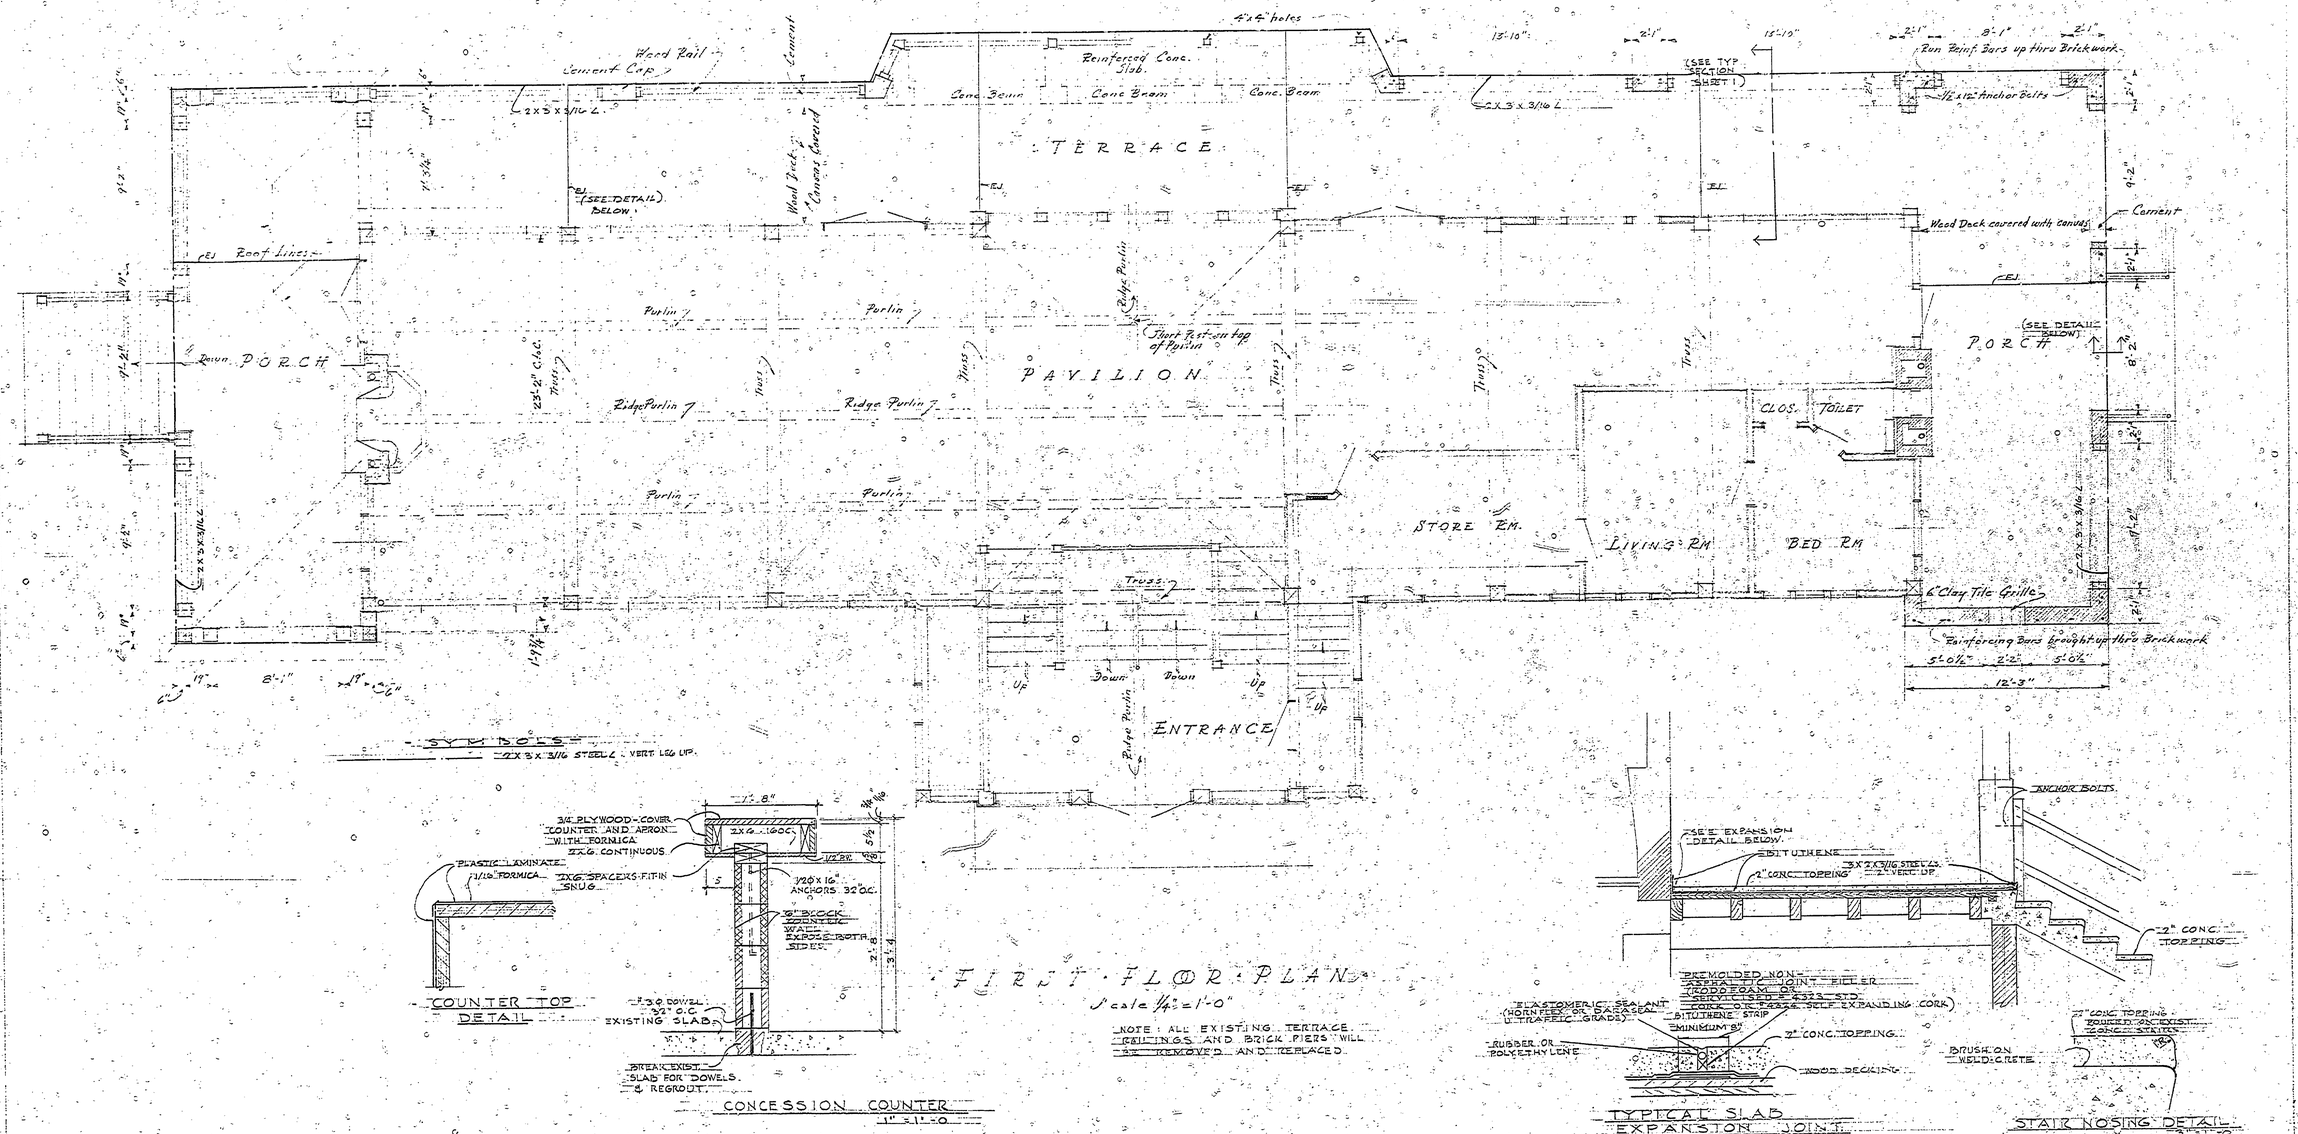

SURVEYED BY		DRAWN BY DDP	5/71	NO.	DATE	BY	REVISIONS	NO.	DATE	BY	REVISIONS	MICHIGAN DEPARTMENT OF NATURAL RESOURCES	PORCH FLOOR PLAN & DETAILS	LUDINGTON STATE PARK AREA OF PARK	PROJECT NO. 24-1012
DESIGNED BY HCH, TP	5/71	CHECKED BY		1.				3.						REMODEL BEACH HOUSE PROJECT & CONCESSION	SHEET 3 OF 7 PLAN NO. A-98-A
	DATE		DATE	2.				4.							