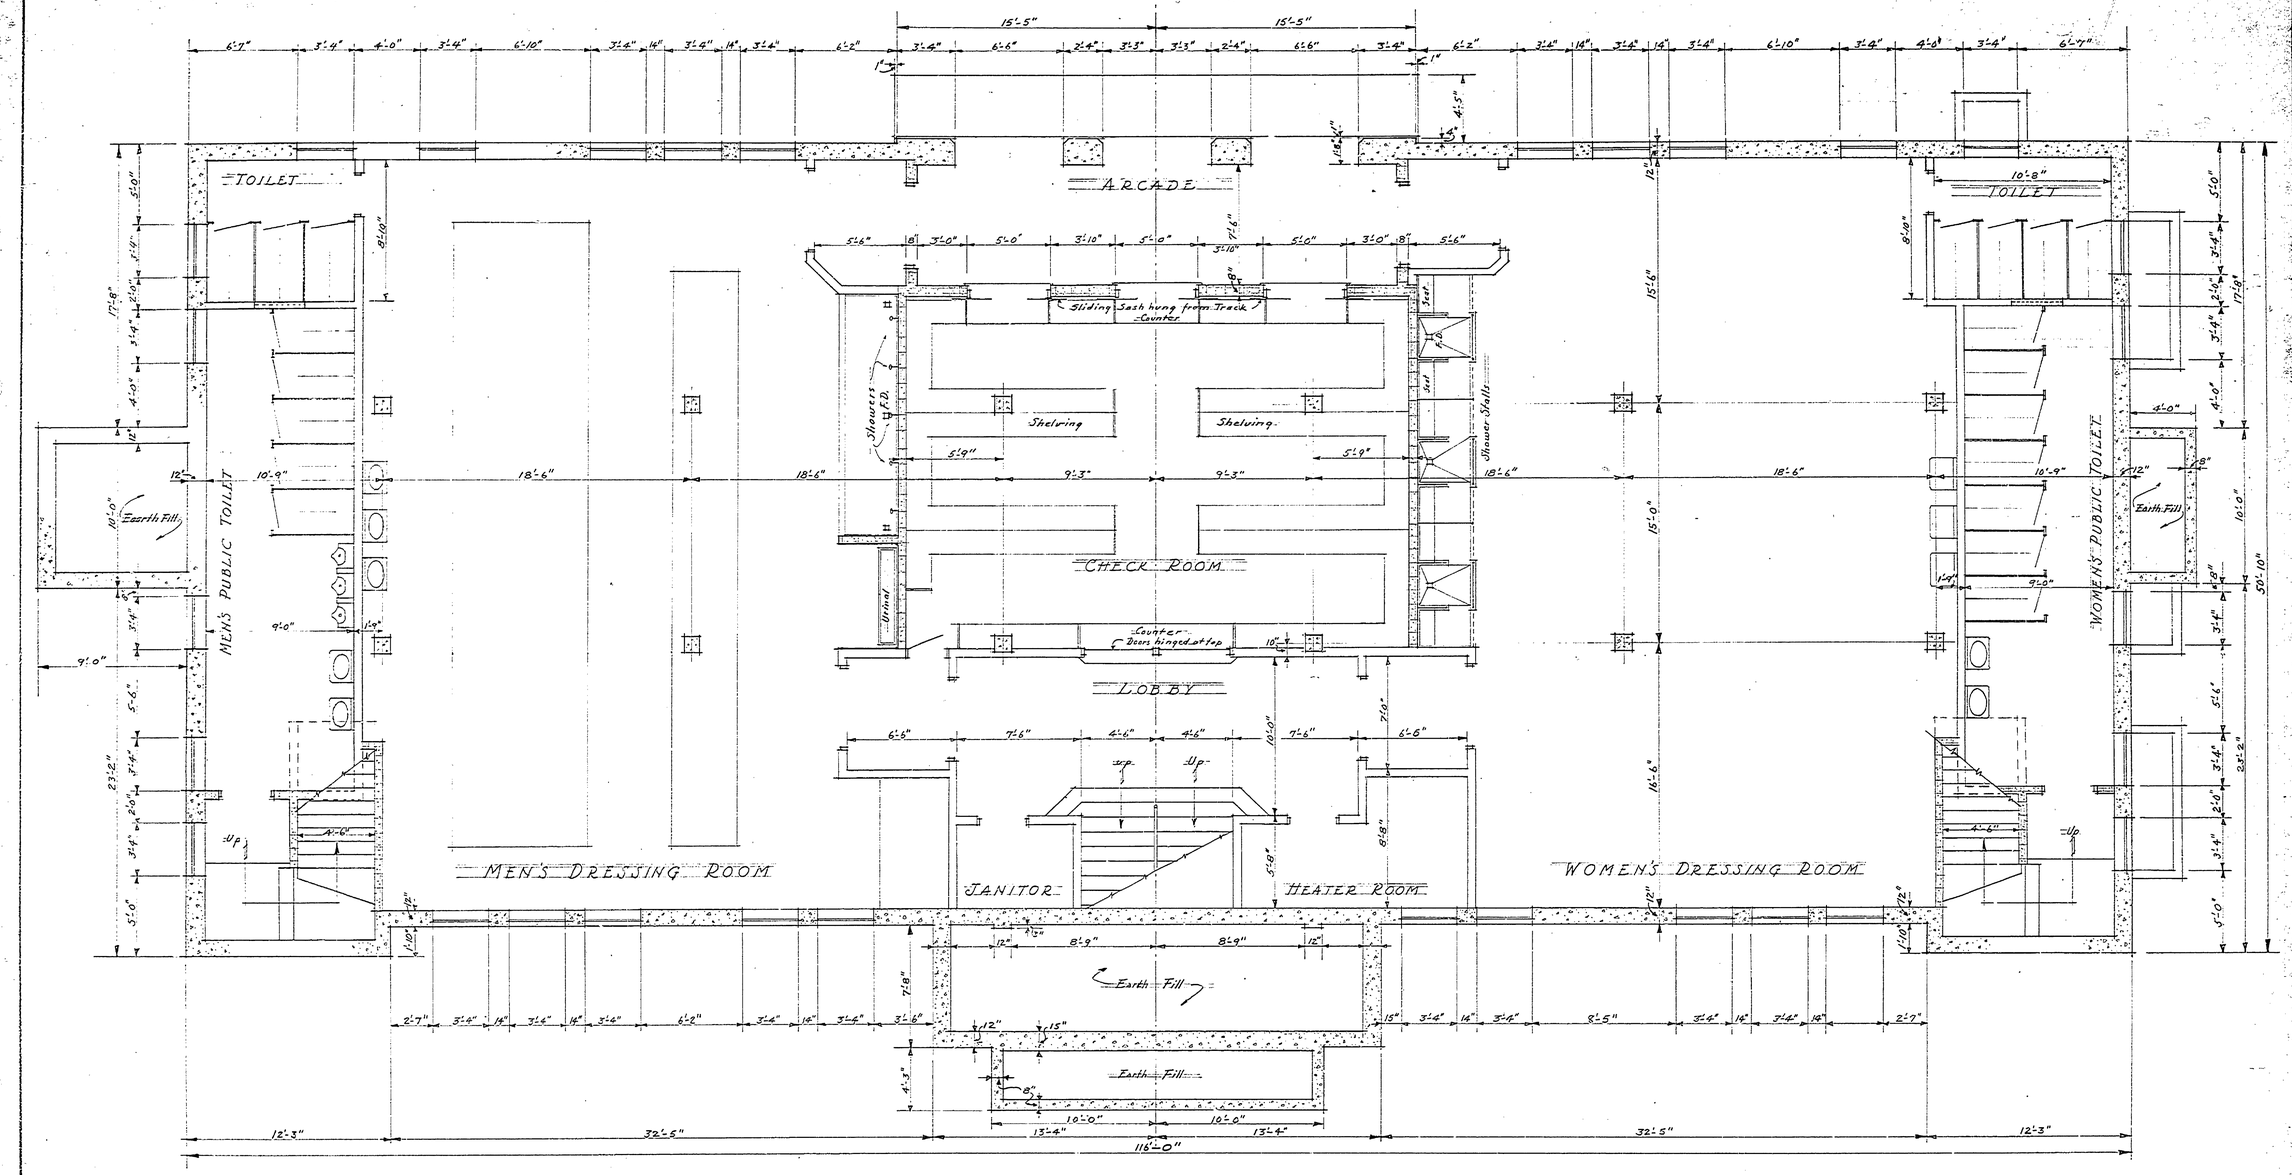

GROUND FLOOR PLAN

Scale 1/4" = 1'-0"

INSURANCE #5
MASTER PLAN #4

A-98

Sheet #1-b

LUDINGTON S.P.2-101