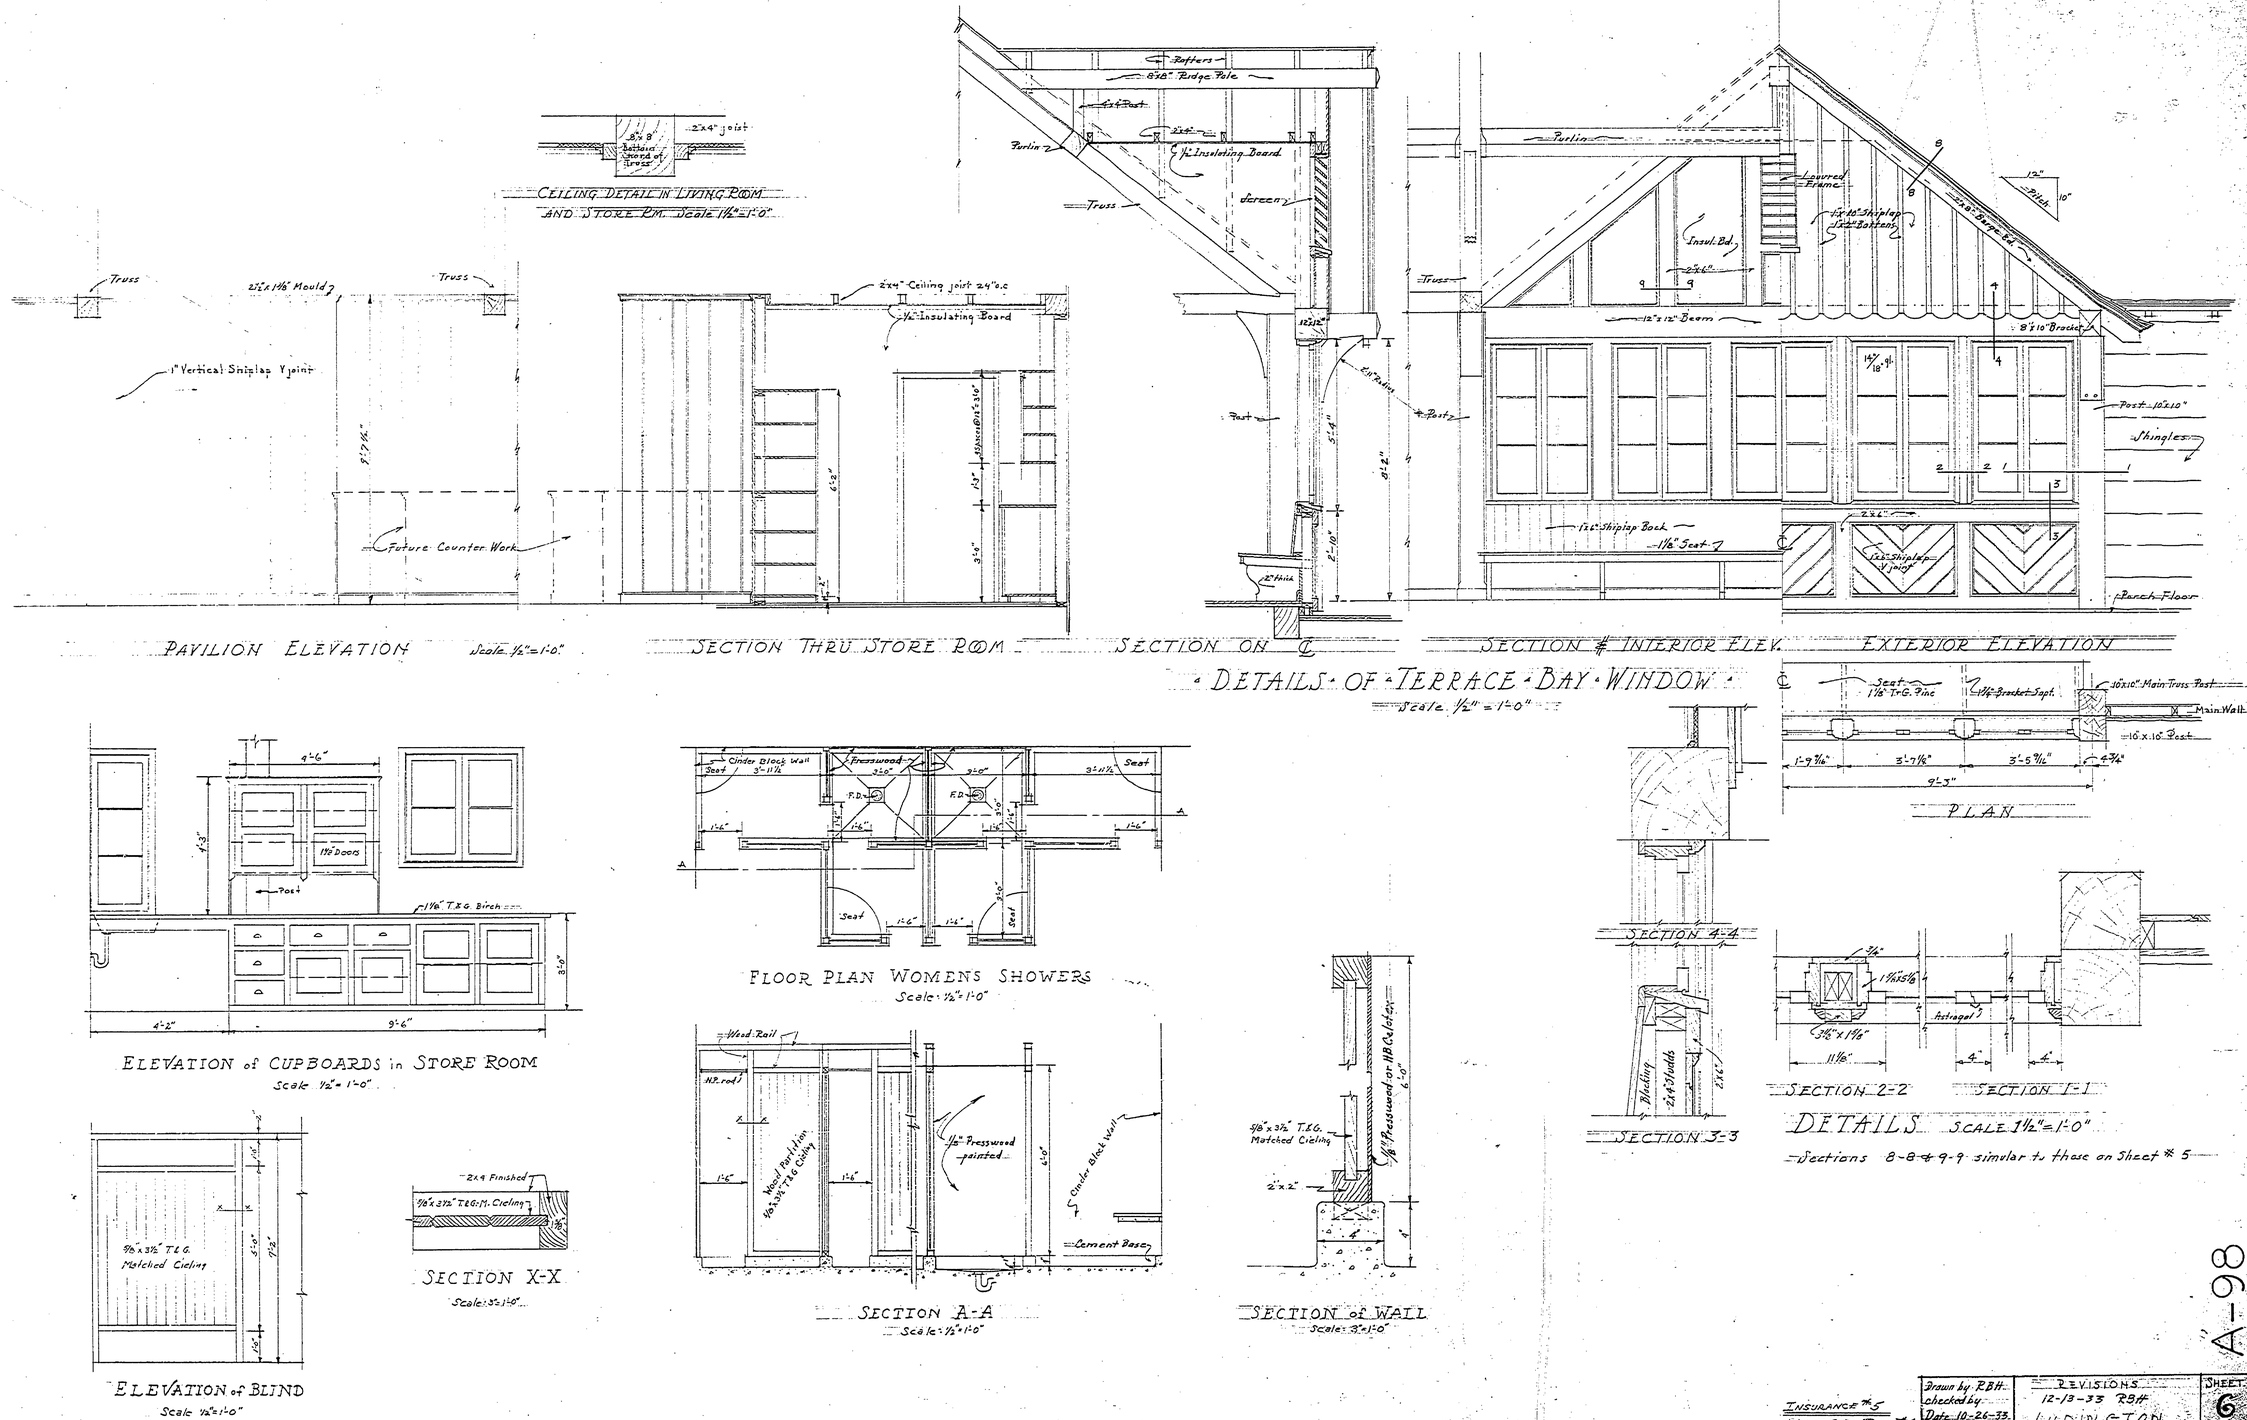

INSURANCE #5
MASTER PLUMBING

Drawn by R.B.H.	REVISIONS	SHEET
checked by	12-13-33 RBH	6
Date 10-26-33.	LUDINGTON	

S-P-2-1-0

A-98