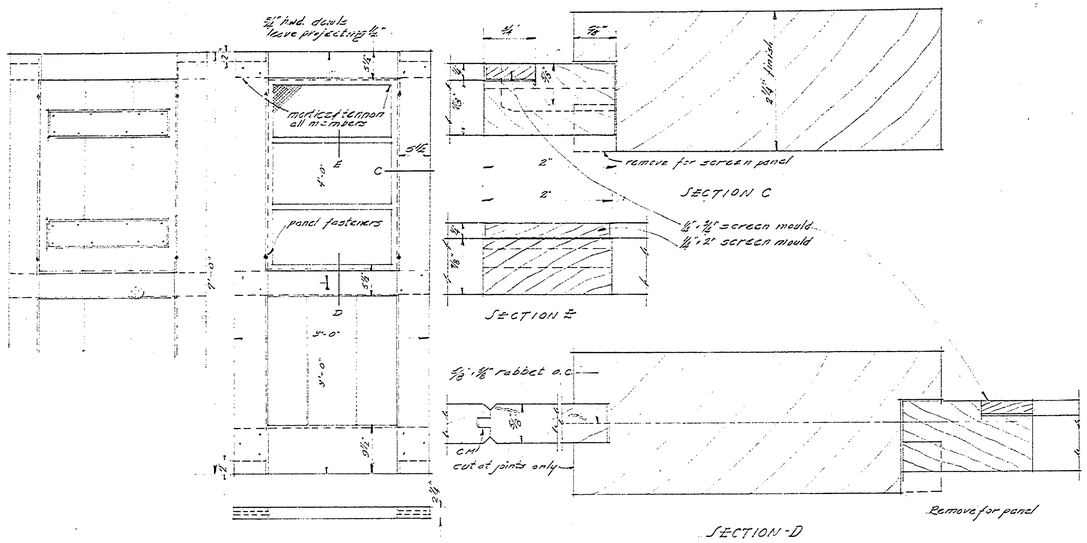

STANDARD DETAILS OF EXTERIOR COMBINATION DOOR
WITH SCREEN OR WINTER ENCLOSURE
Scale 1" = 1'-0"

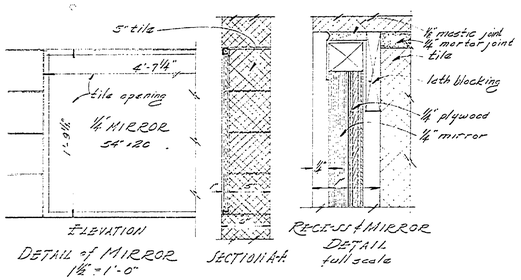

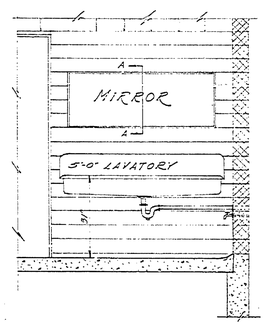

DETAIL of MIRROR & LAVATORY
scale 1/2" = 1'-0"

A-101

MICHIGAN DEPARTMENT of CONSERVATION
UNITED STATES
DEPARTMENT OF THE INTERIOR
NATIONAL PARK SERVICE
COOPERATING

designed by E. Hartwick	LUDINGTON STATE PARK	PLAN No. Lud 9025
drawn by C.K. Opdyke	COMBINATION TOILET & LAUNDRY BUILDING	SHEET No. 4 of 4
checked by		SCALE: as shown
		DATE: 5-28-40

prepared by [signature] 6/27/40
approved by CHIEF OF PLANS DIVISION date
approved by INSPECTOR date
approved by date

MASTER PLAN