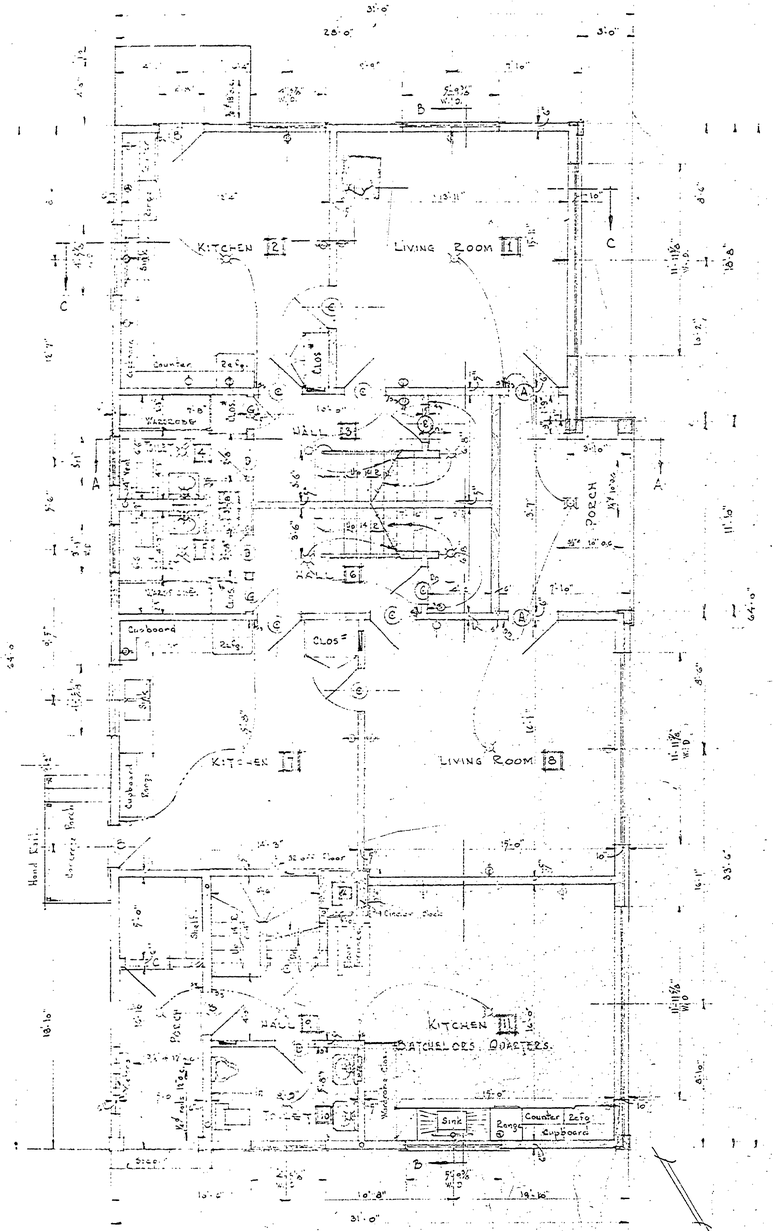

FIRST FLOOR PLAN
Scale 1/4" = 1'-0"

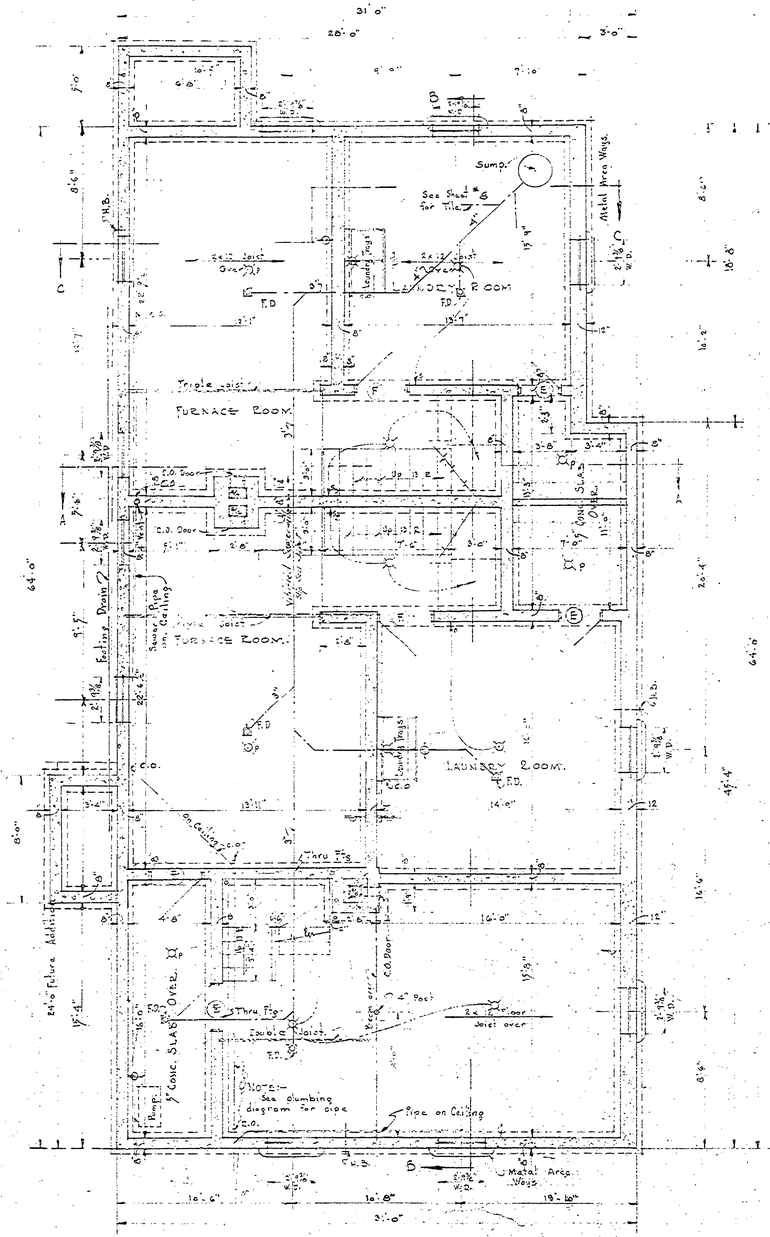

FOUNDATION PLAN
Scale 1/4" = 1'-0"

Note:-
Building location and grades will be set by the Lansing Office.

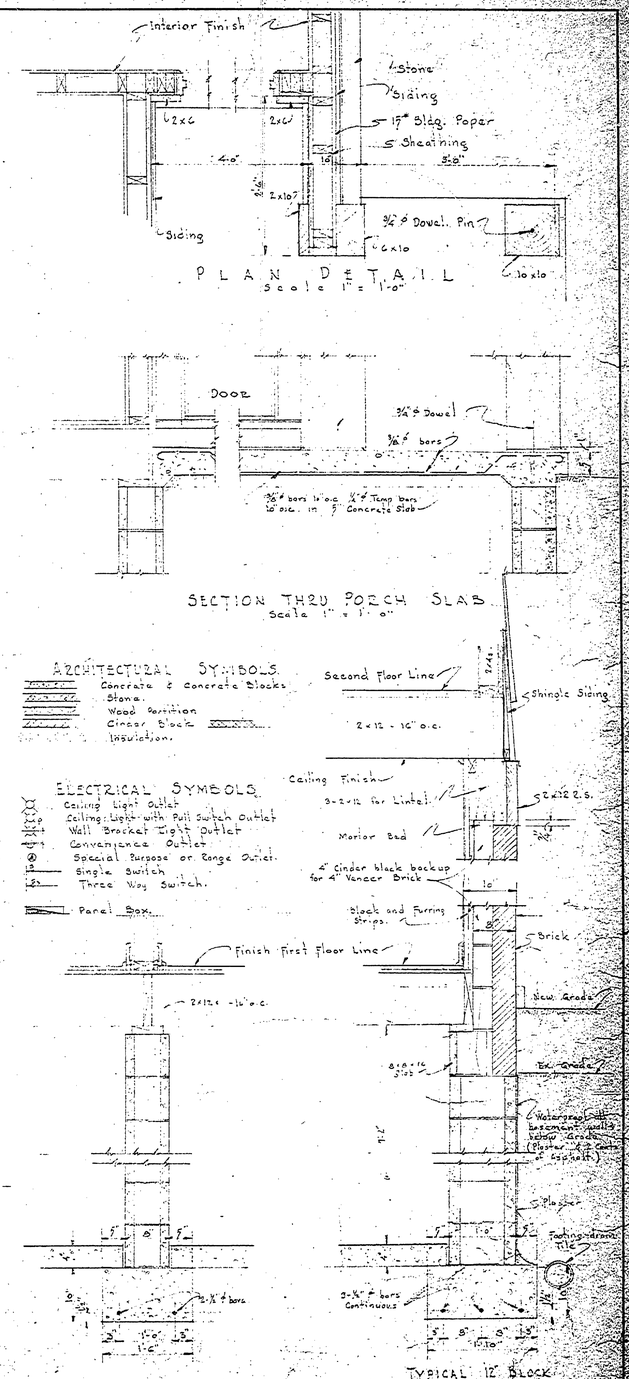

ARCHITECTURAL SYMBOLS
Concrete & Concrete Blocks
Stone
Wood Partition
Cinder Block
Insulation
Second Floor Line

ELECTRICAL SYMBOLS
Ceiling Light Outlet
Ceiling Light with Pull Switch Outlet
Wall Bracket Light Outlet
Convenience Outlet
Special Purpose or Range Outlet
Single Switch
Three Way Switch
Panel Box

REVISIONS						
			4	5	6	
			2	3		
DATE	BY	DATE	BY			

REVIEWED BY SECTIONS		DATE	APPROVED BY
ARCHITECTURAL	J.T.R.	6-6-52	
ENGINEERING	H.C.M.	10-1-52	ASSISTANT CHIEF IN CHARGE OF DESIGN
LANDSCAPE	J.T.R.	6-6-52	

DRAWN BY J. Lang, D. Gorzkowski, C. Wray
TRACED BY J.W.T.
CHECKED BY
DATE

MICHIGAN
DEPARTMENT OF CONSERVATION
PARKS AND RECREATION DIVISION

LUDINGTON STATE PARK
STAFF QUARTERS

SHEET NO. 2 OF 6

PLAN NO. A 104