LUDINGTON STATE PARK

CONSTRUCTION PLANS

BEECHWOOD CAMPING AREA

TOILET, LAUNDRY & SHOWER BUILDING

PROJECT NO 109-223-1C

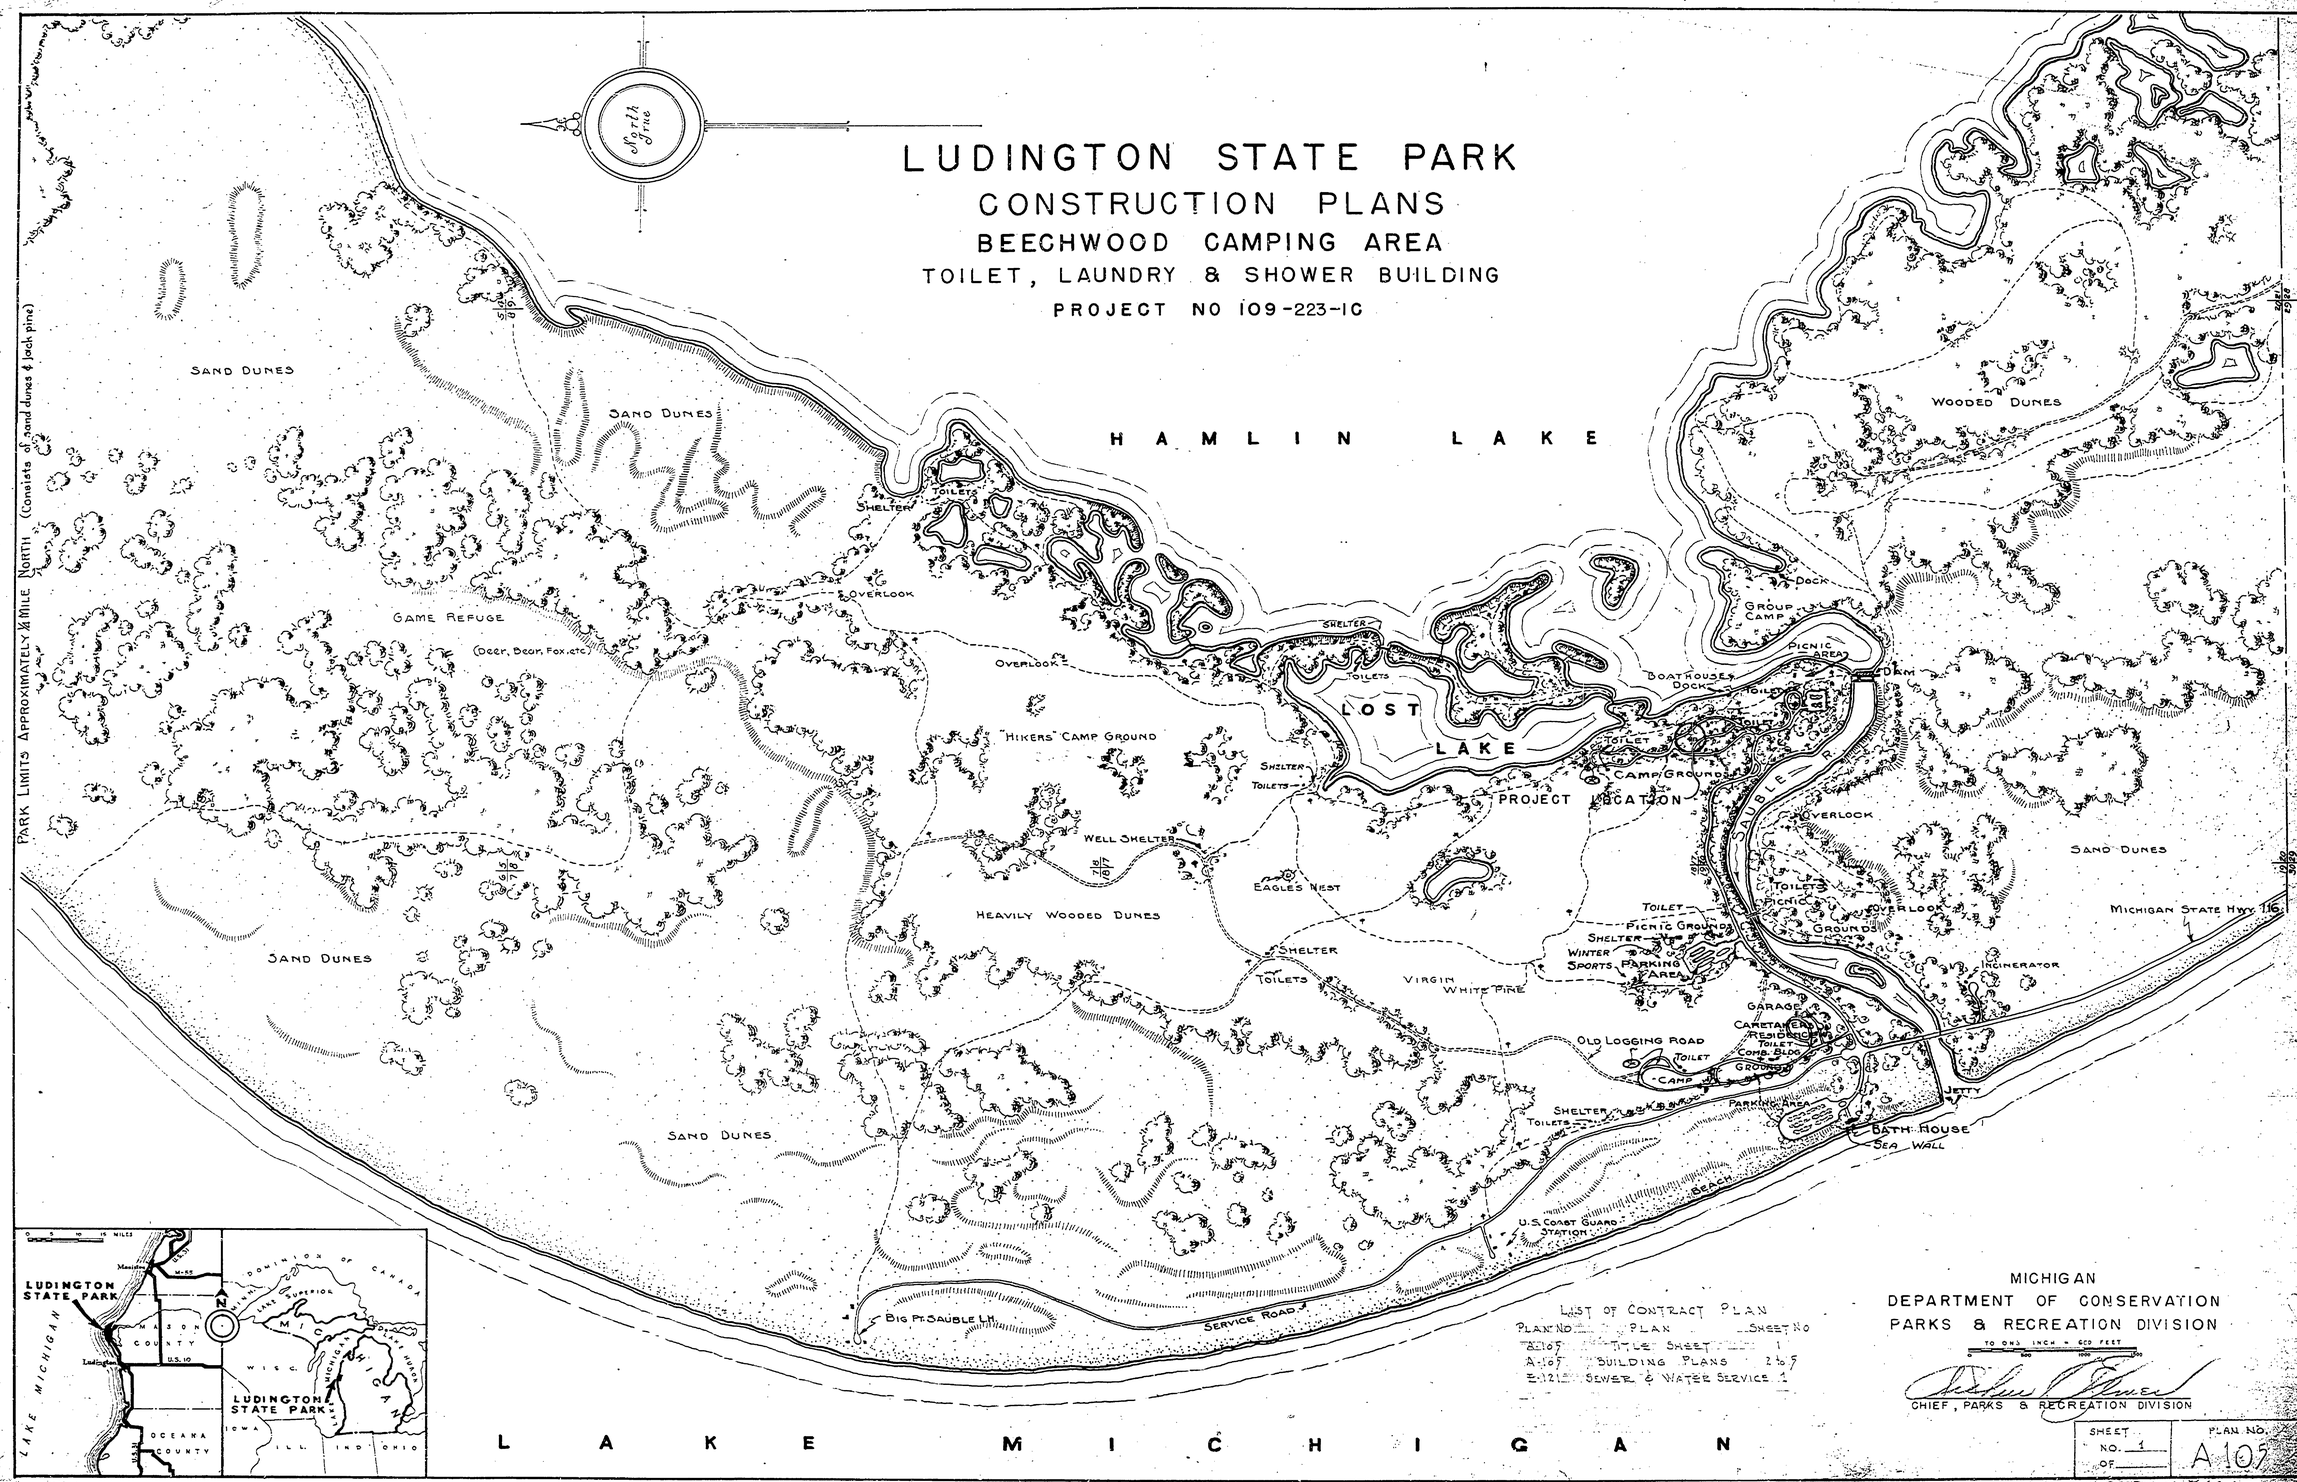

LIST OF CONTRACT PLAN

PLAN NO	PLAN	SHEET NO
A-107	TITLE SHEET	1
A-107	BUILDING PLANS	2 to 5
E-121	SEWER & WATER SERVICE	1

MICHIGAN
DEPARTMENT OF CONSERVATION
PARKS & RECREATION DIVISION

TO ONE INCH = 600 FEET

CHIEF, PARKS & RECREATION DIVISION

SHEET NO. 1 OF

PLAN NO. A 107

MASTER PLAN FILE