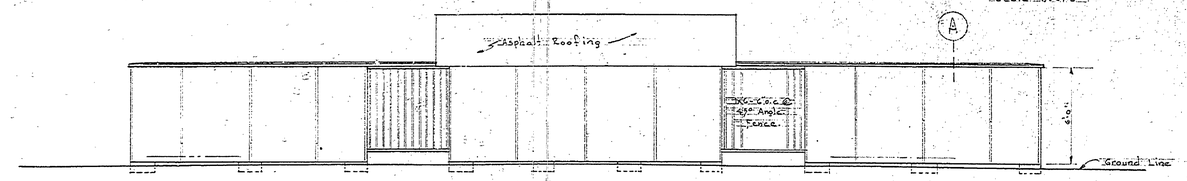

REAR ELEVATION
Scale 1/4"=1'-0"

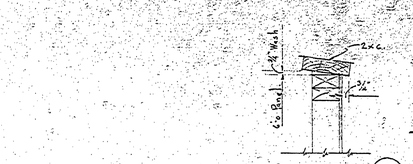

DETAIL A
Scale 1/4"=1'-0"

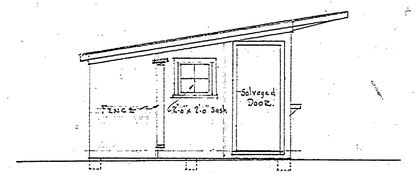

SIDE ELEVATION
Scale 1/4"=1'-0"

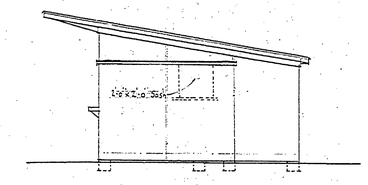

RIGHT ELEVATION
Scale 1/4"=1'-0"

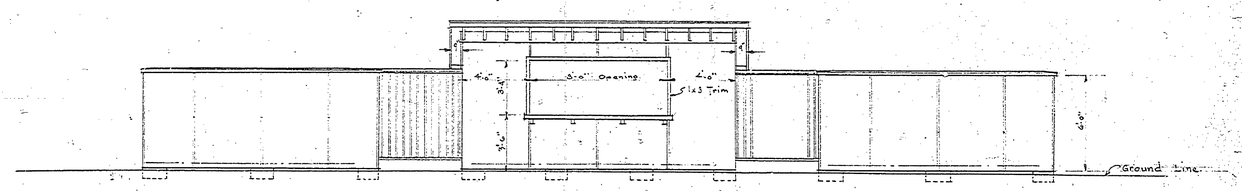

FRONT ELEVATION
Scale 1/4"=1'-0"

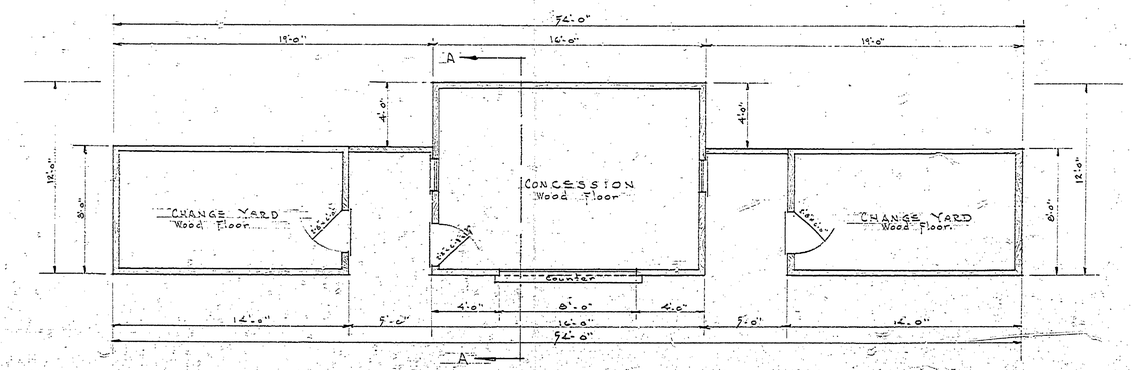

PLAN
Scale 1/4"=1'-0"

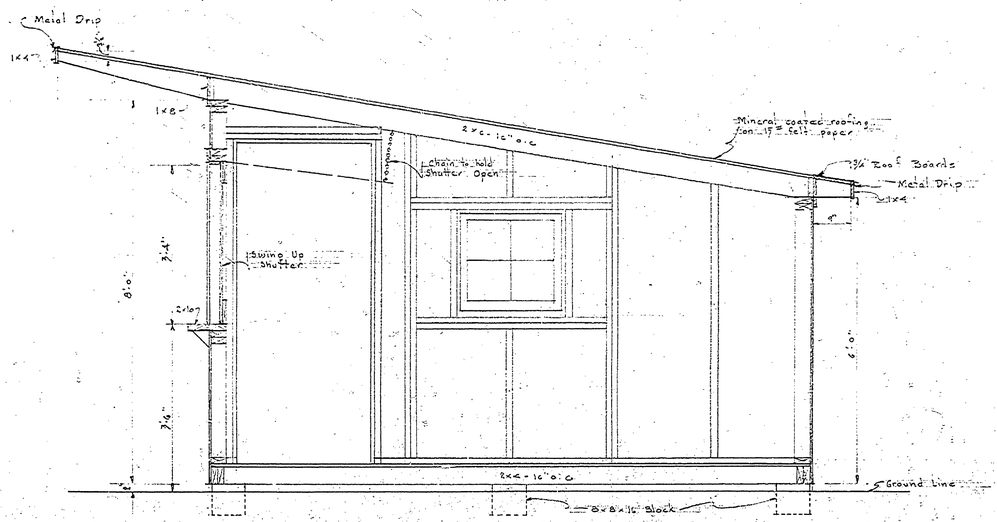

SECTION A-A
Scale 1/4"=1'-0"

NO.	DATE	BY	REVISIONS	DATE	BY
1			4		
2			5		
3			6		

APPROVED BY H.C. Mackenzie
ASSISTANT CHIEF IN CHARGE OF DESIGN
DATE 12 Feb 58

REVIEWED BY SECTIONS		DATE
ARCHITECTURAL	J.T.R.	2-13-58
ENGINEERING	J.T.R.	2-13-58
LANDSCAPE	V.I.R.	2-13-58

DRAWN BY
TRACED BY J.W.T. 5/1/58
CHECKED BY W.H.G. 5/13/58
DATE

MICHIGAN
DEPARTMENT OF CONSERVATION
PARKS AND RECREATION DIVISION

LUDINGTON STATE PARK
TEMPORARY CHANGE YARDS & CONCESSION

SHEET NO. 1 OF

PLAN NO. A-06

MASTER PLAN