COMMERCIAL BLUEPRINT SERVICE 500 11-67

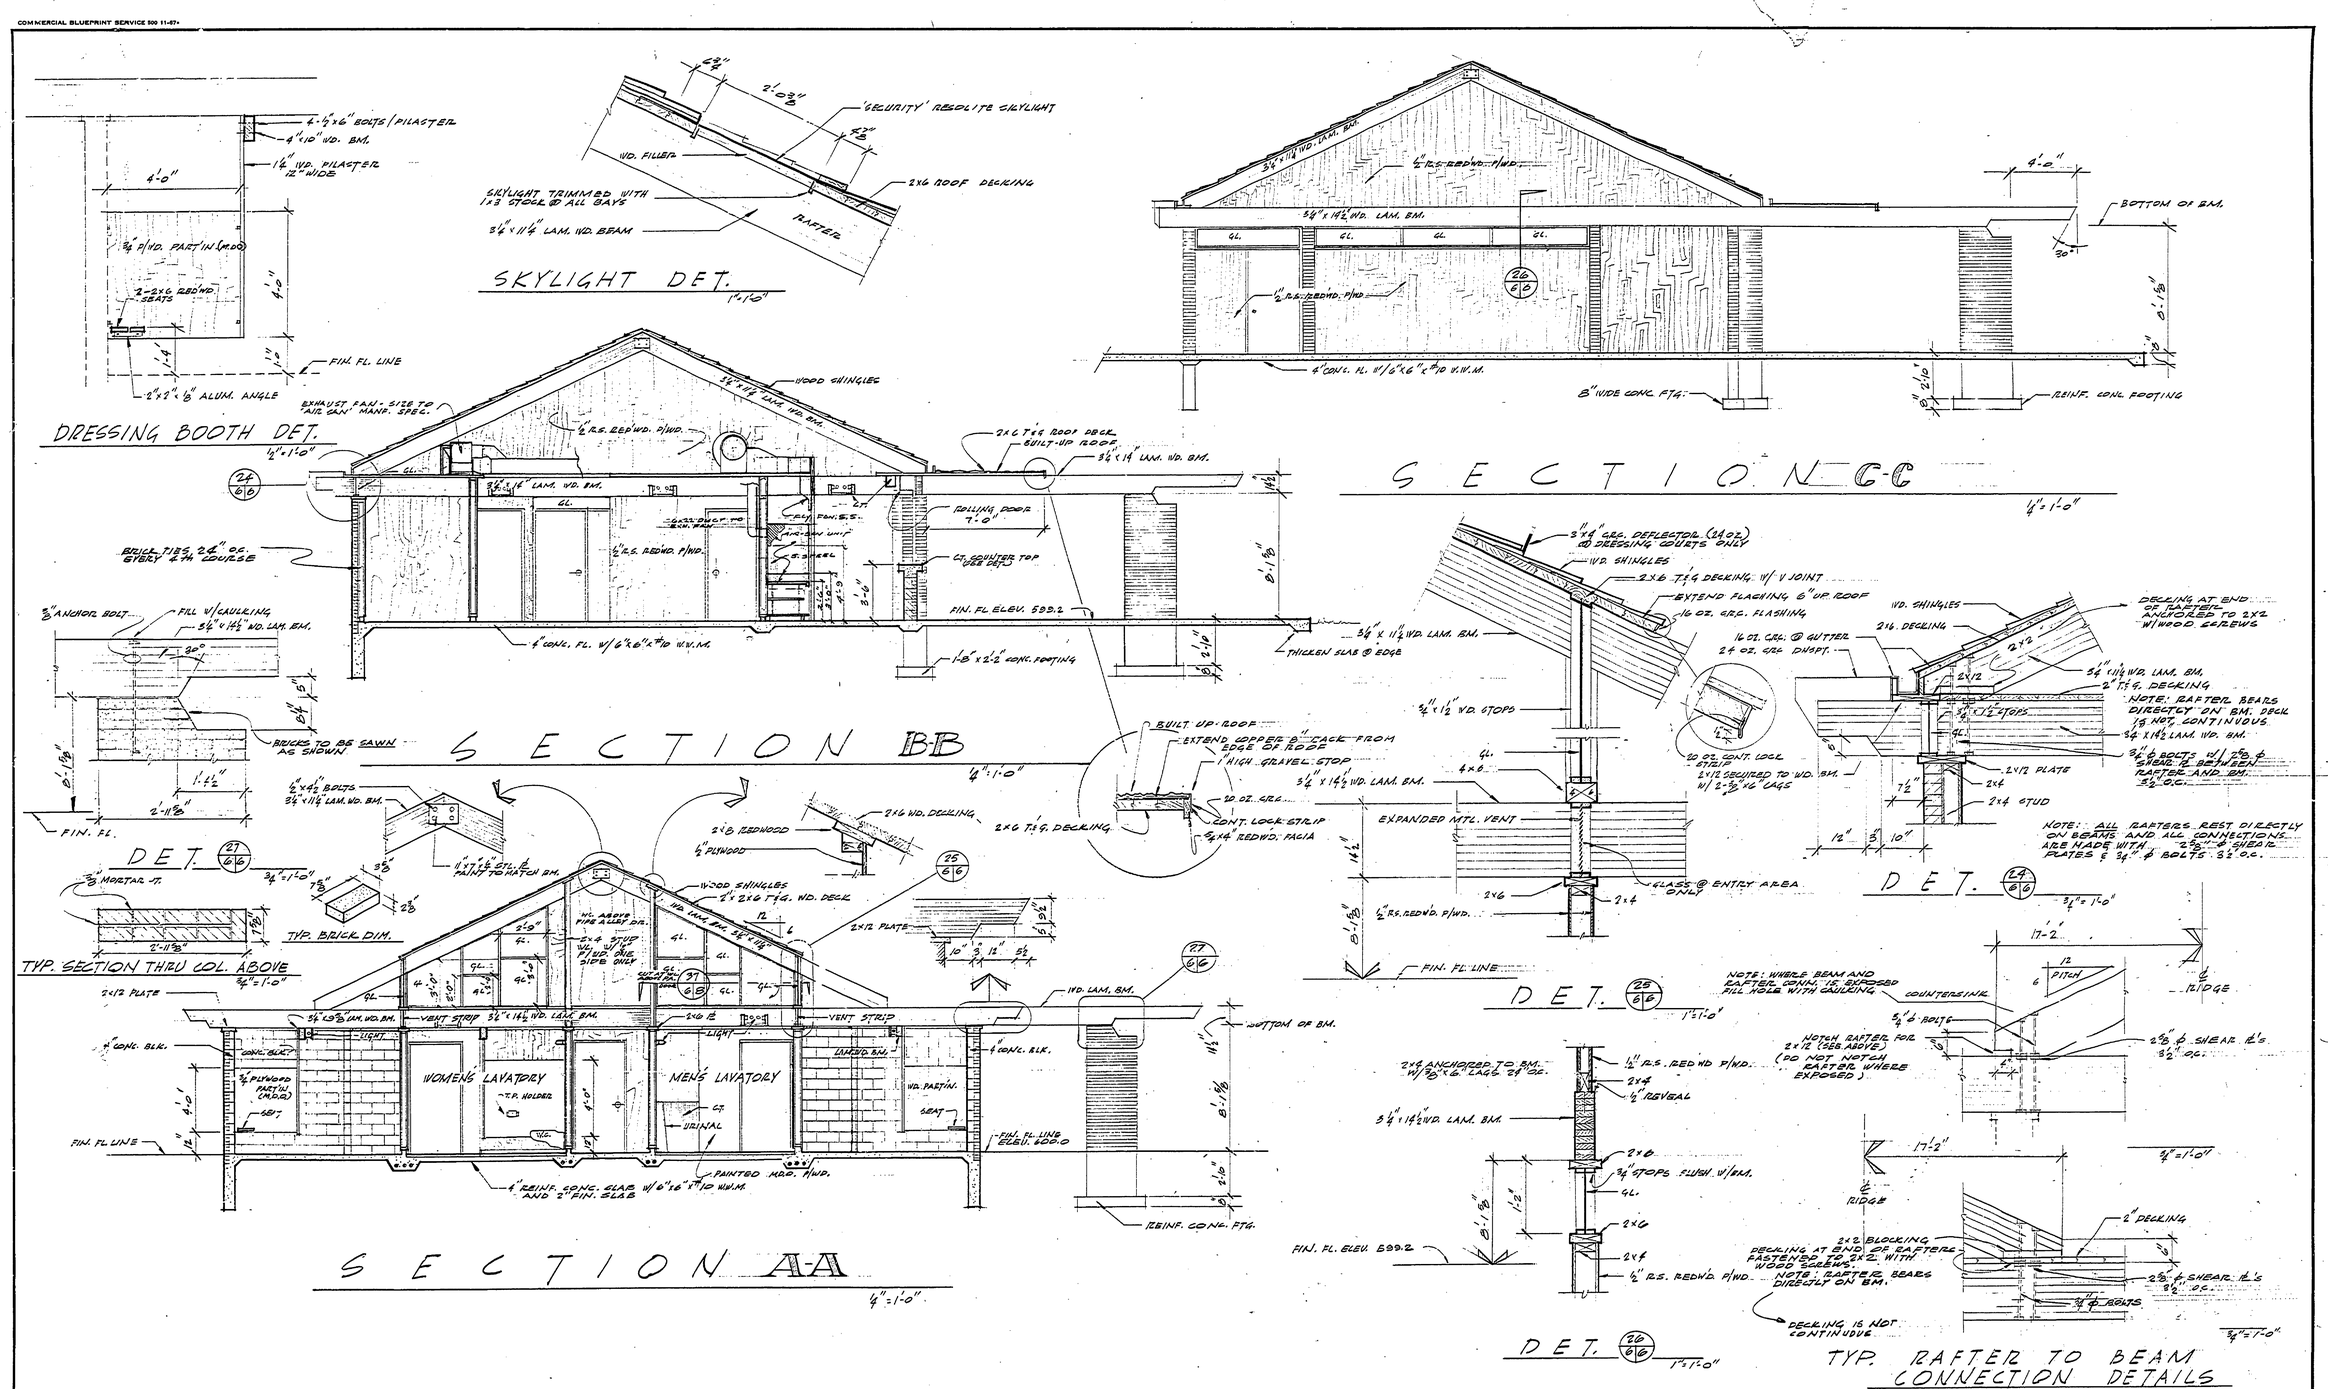

SURVEYED BY		DRAWN BY J.A. COAKLEY	1-69	NO.	DATE	BY	REVISIONS	NO.	DATE	BY	REVISIONS
DESIGNED BY		CHECKED BY	1-69	1.				3.			
	DATE		DATE	2.				4.			

MICHIGAN
DEPARTMENT OF CONSERVATION

LUDINGTON STATE PARK
HAMLIN LAKE CONCESSION

SHEET NO. 6 OF 9
FOR PROJECT NO. 110-75-2499-023

SECTIONS & DETAILS

SHEET 6 OF 9 PLAN NO. A-108