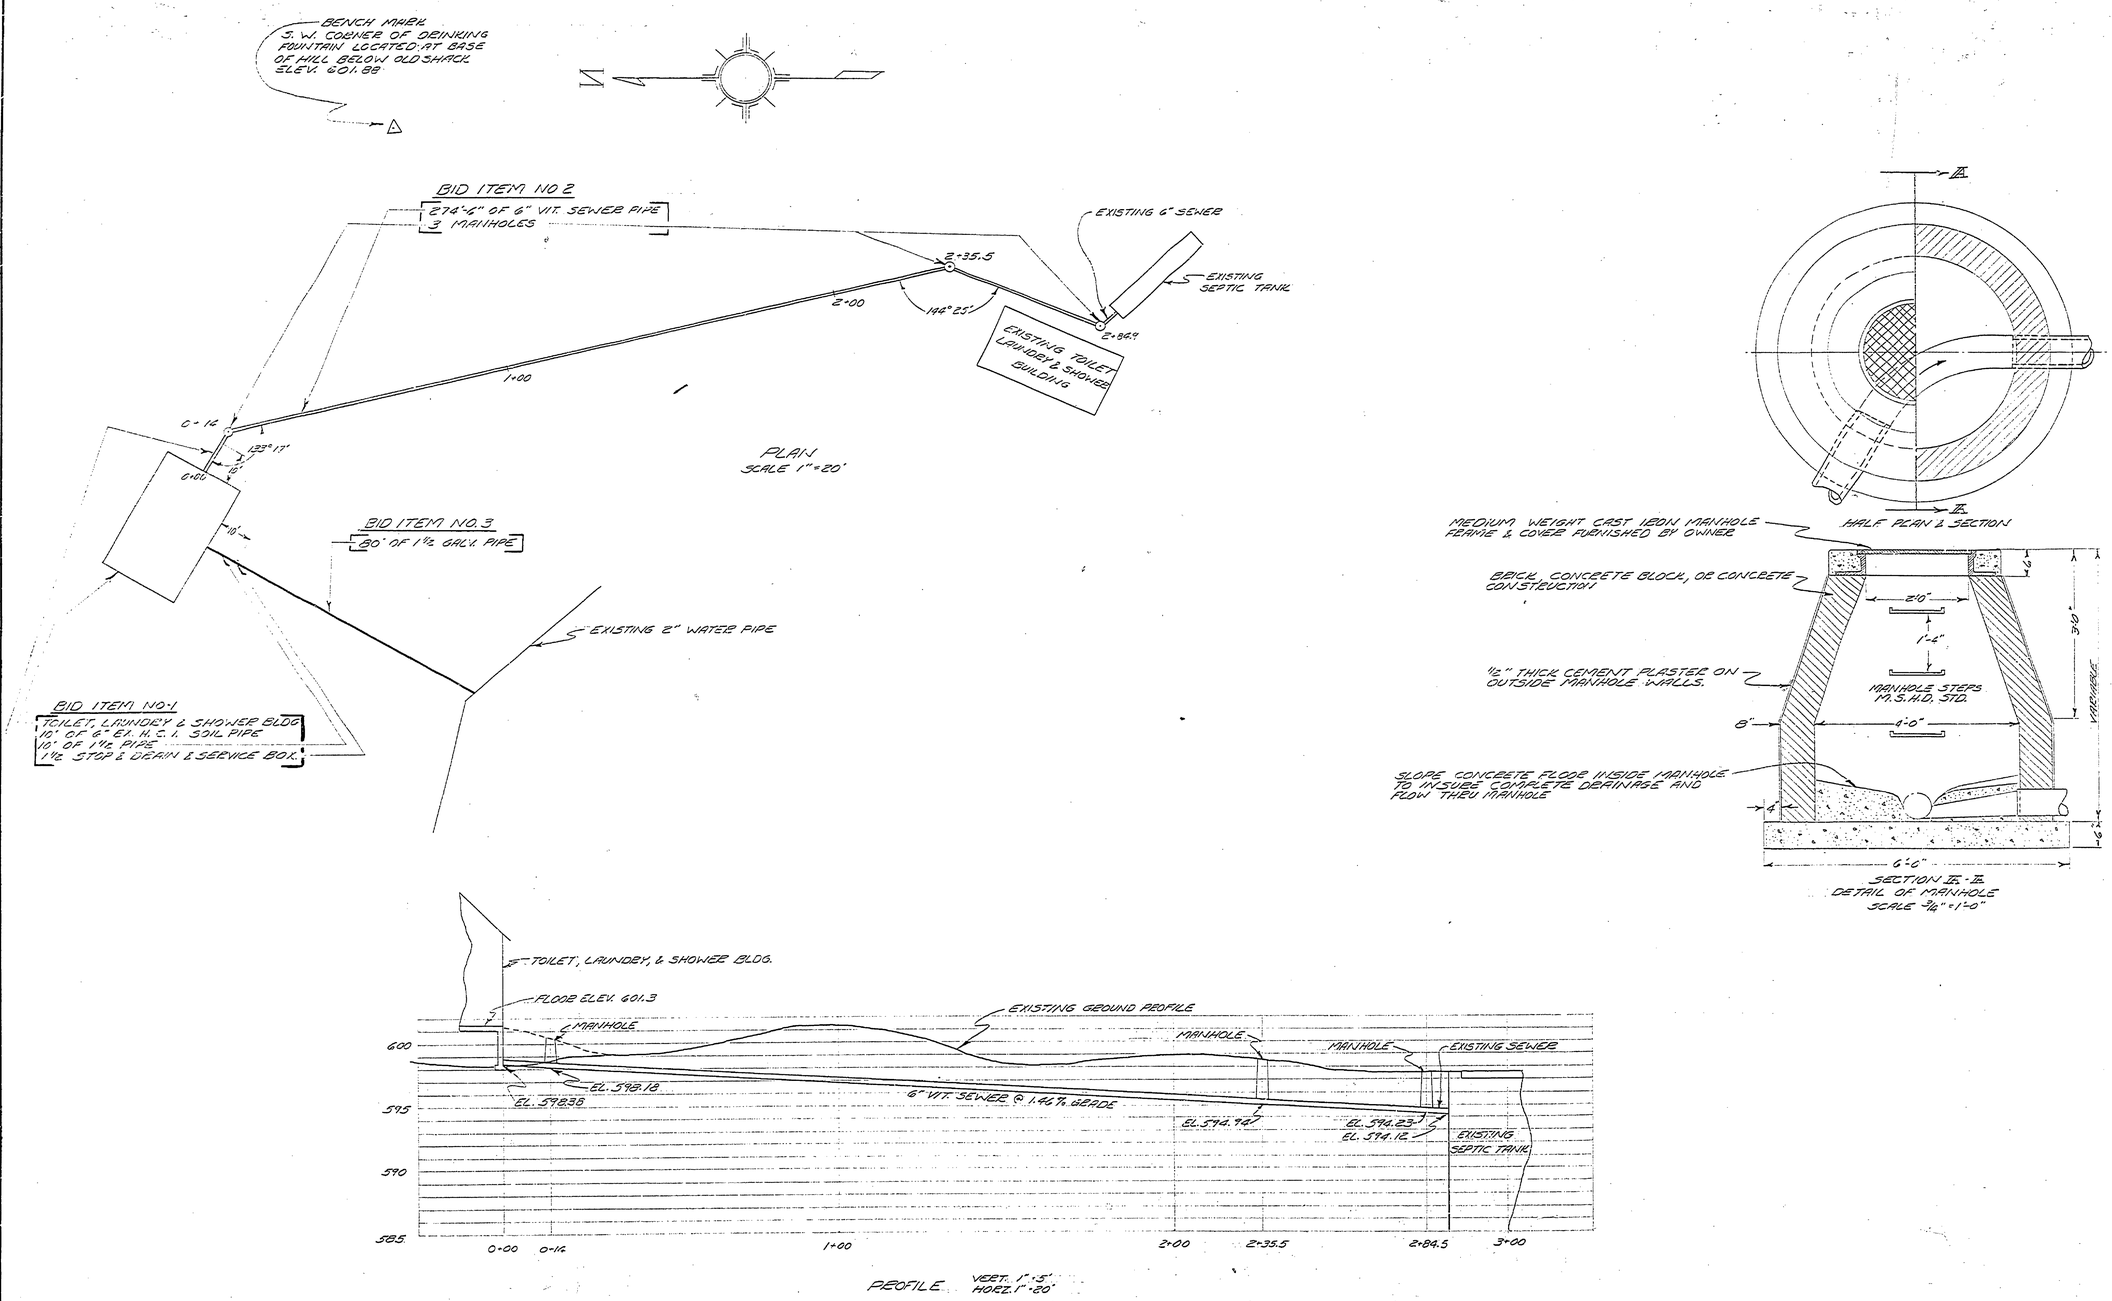

REVISIONS					
NO.	DATE	BY		DATE	BY
1	10-17-55	EGB	REDRAWN & REVISED TO CONFORM WITH ORIG. STAKED OUT AT SITE 10-14-55		
2					
3					
			4		
			5		
			6		

APPROVED BY H. C. MacDougall — DATE 12-14-55
ASSISTANT CHIEF IN CHARGE OF DESIGN

REVIEWED BY SECTIONS

		DATE
ARCHITECTURAL	J. I. P.	5-18-56
ENGINEERING	J. I. P.	5-28-55
LANDSCAPE	J. I. P.	

DRAWN BY E. G. BENNETT
TRACED BY
CHECKED BY E. J. P.
DATE MAY 14, 1956

MICHIGAN
DEPARTMENT OF CONSERVATION
PARKS AND RECREATION DIVISION

LUDINGTON STATE PARK
BEECHWOOD CAMP GROUND
TOILET, LAUNDRY, & SHOWER BLDG-SEWER

PROJECT NO. 109-223-JC
SHEET NO. 1 OF 3
PLAN NO. E-8.5