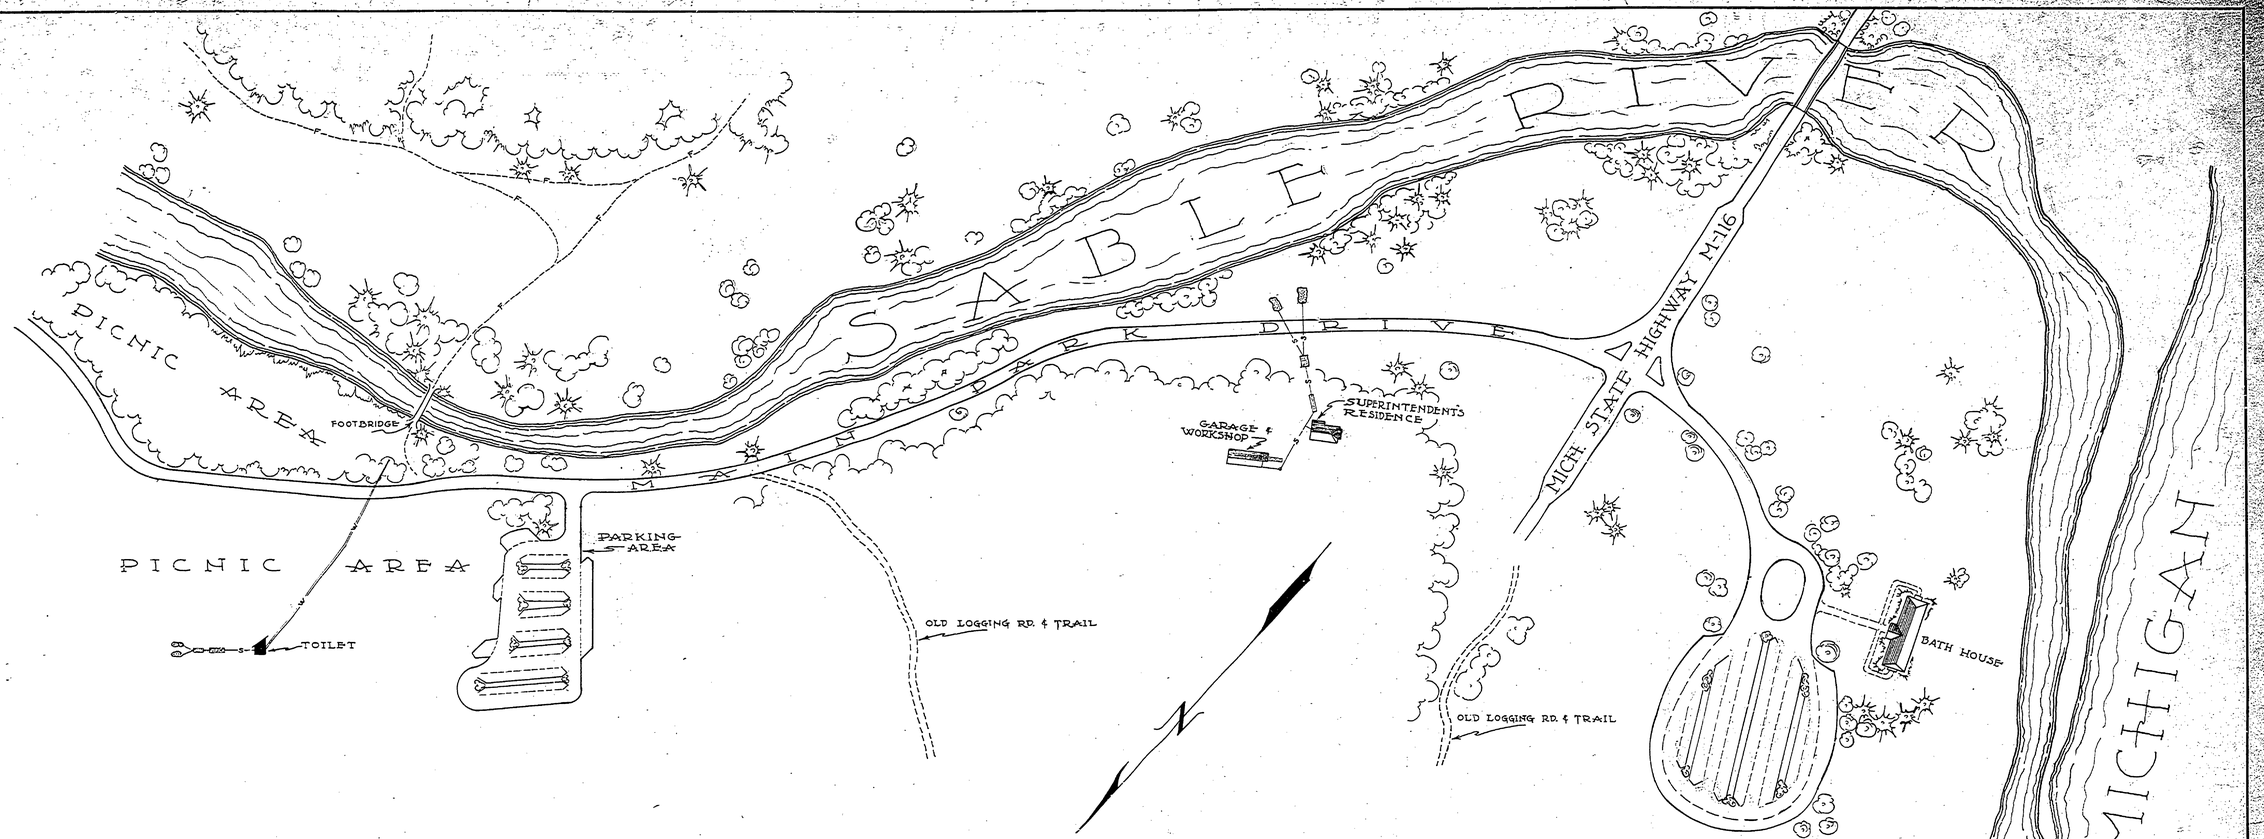

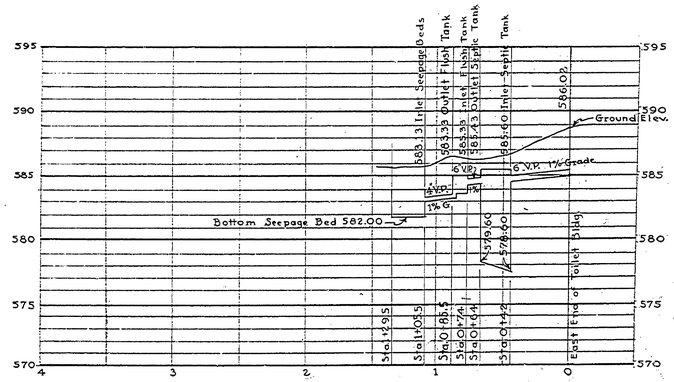

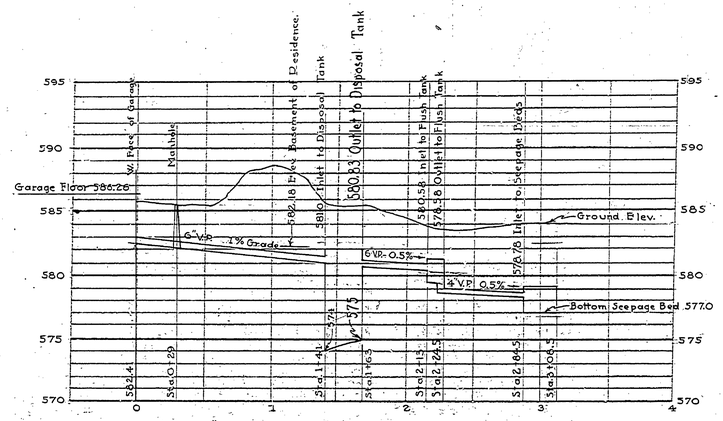

DEPARTMENT OF THE INTERIOR
NATIONAL PARK SERVICE
And
MICHIGAN
DEPARTMENT OF CONSERVATION
CO – OPERATING

BRANCH OF PLANNING — STATE PARK DIVISION

SYMBOL —S—	LUDINGTON STATE PARK SEWER LINES SCALE 1"=100'		SHEET NO.
NUMBER 138			FILE NO.
DRAWN BY C. Fox			
CHECKED		DESIGNED	A. J. Mitchell
DATE	PROJECT SUPERINTENDENT	DATE 6/24/35	
RECOMMENDED FOR CONSTRUCTION		SUBMITTED	
DATE	FIFTH REGIONAL INSPECTOR	DATE	SUPT. OF STATE PARKS
APPROVED FOR CONSTRUCTION		APPROVED	
DATE	FIFTH REGIONAL OFFICER N.P.S.	DATE	MICH. CONSERVATION COMM'N.

Supt. Residence & Middle Picnic Area