E. K. ELLIOTT CO. — Form CO 3484

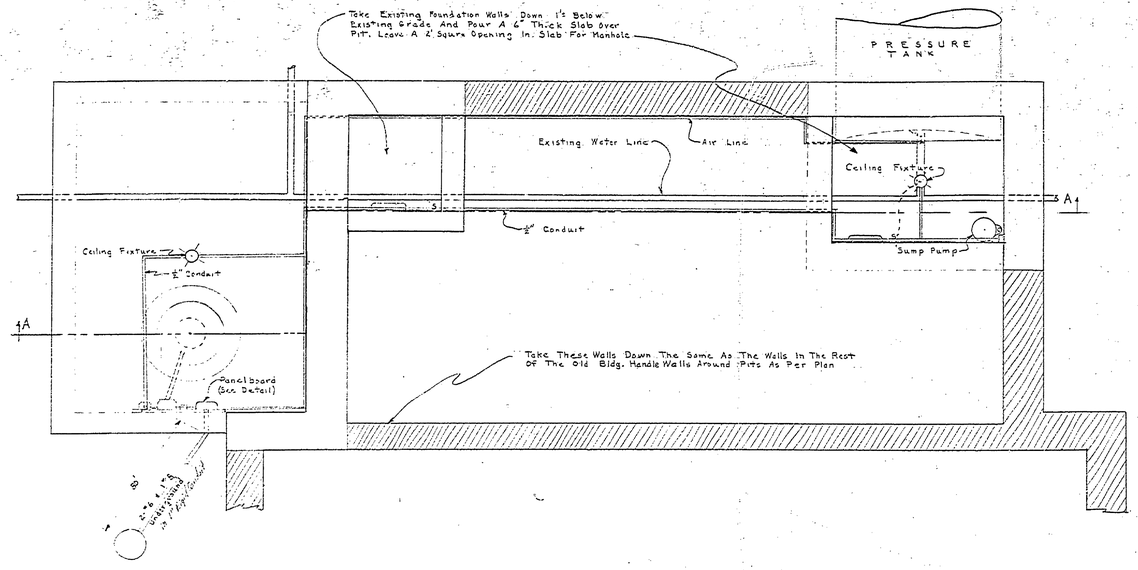

PLAN
Scale ½" = 1'-0"

NOTES: All Water Lines Are To Remain As They Are.
Take Pressure Switch Off Existing Tank And Install On Panelboard As Shown
Change Existing Wiring As Per Plan

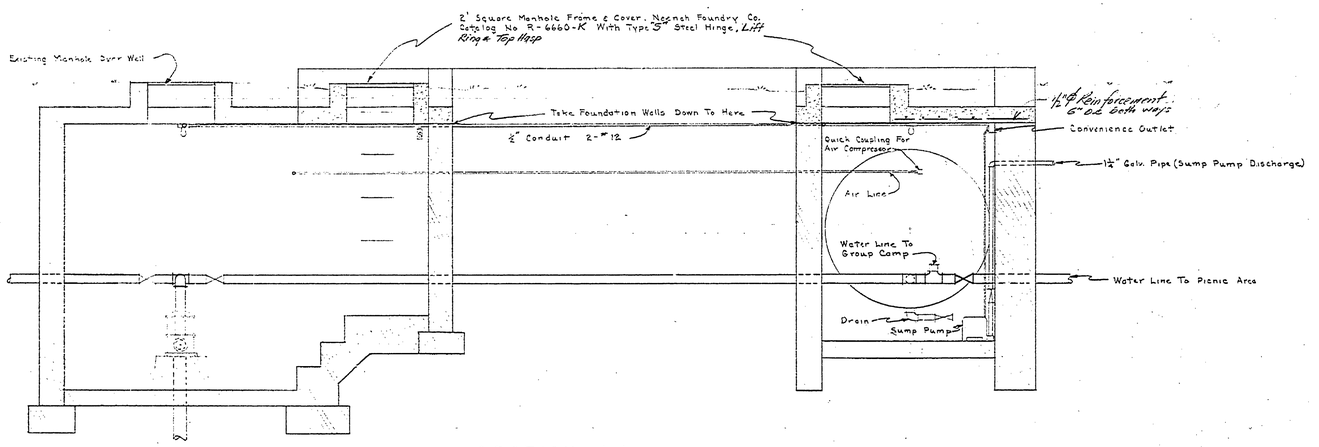

SECTION A-A
Scale ½" = 1'-0"

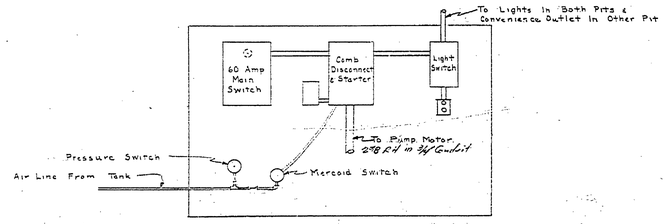

PANEL BOARD
Scale 1½" = 1'-0"

REVISIONS

NO.	DATE	BY
1		
2		
3		
4		
5		
6		

DRAWN BY	B.H. G.
TRACED BY	
CHECKED BY	E. J. P.
DATE	30 Sept. 1958

REVIEWED BY SECTIONS		DATE
ARCHITECTURAL	J.J.P.	12-22-58
ENGINEERING	J.J.P.	12-22-58
LANDSCAPE	J.J.P.	12-22-58

APPROVED BY *J.C. Mackenzie*
ASSISTANT CHIEF IN CHARGE OF DESIGN DATE 12-22-58

MICHIGAN
DEPARTMENT OF CONSERVATION
PARKS AND RECREATION DIVISION

LUDINGTON STATE PARK
REVISIONS TO BEECHWOOD WATER SYSTEM
Scale As Shown

SHEET NO. 1 OF 4

PLAN NO. E-122