BENCH MARK - ELEV. 597.96
TAG & SPIKE IN NORTH SIDE
OF 14" WILD CHERRY. (NEAR
EXISTING GAS TANK.)

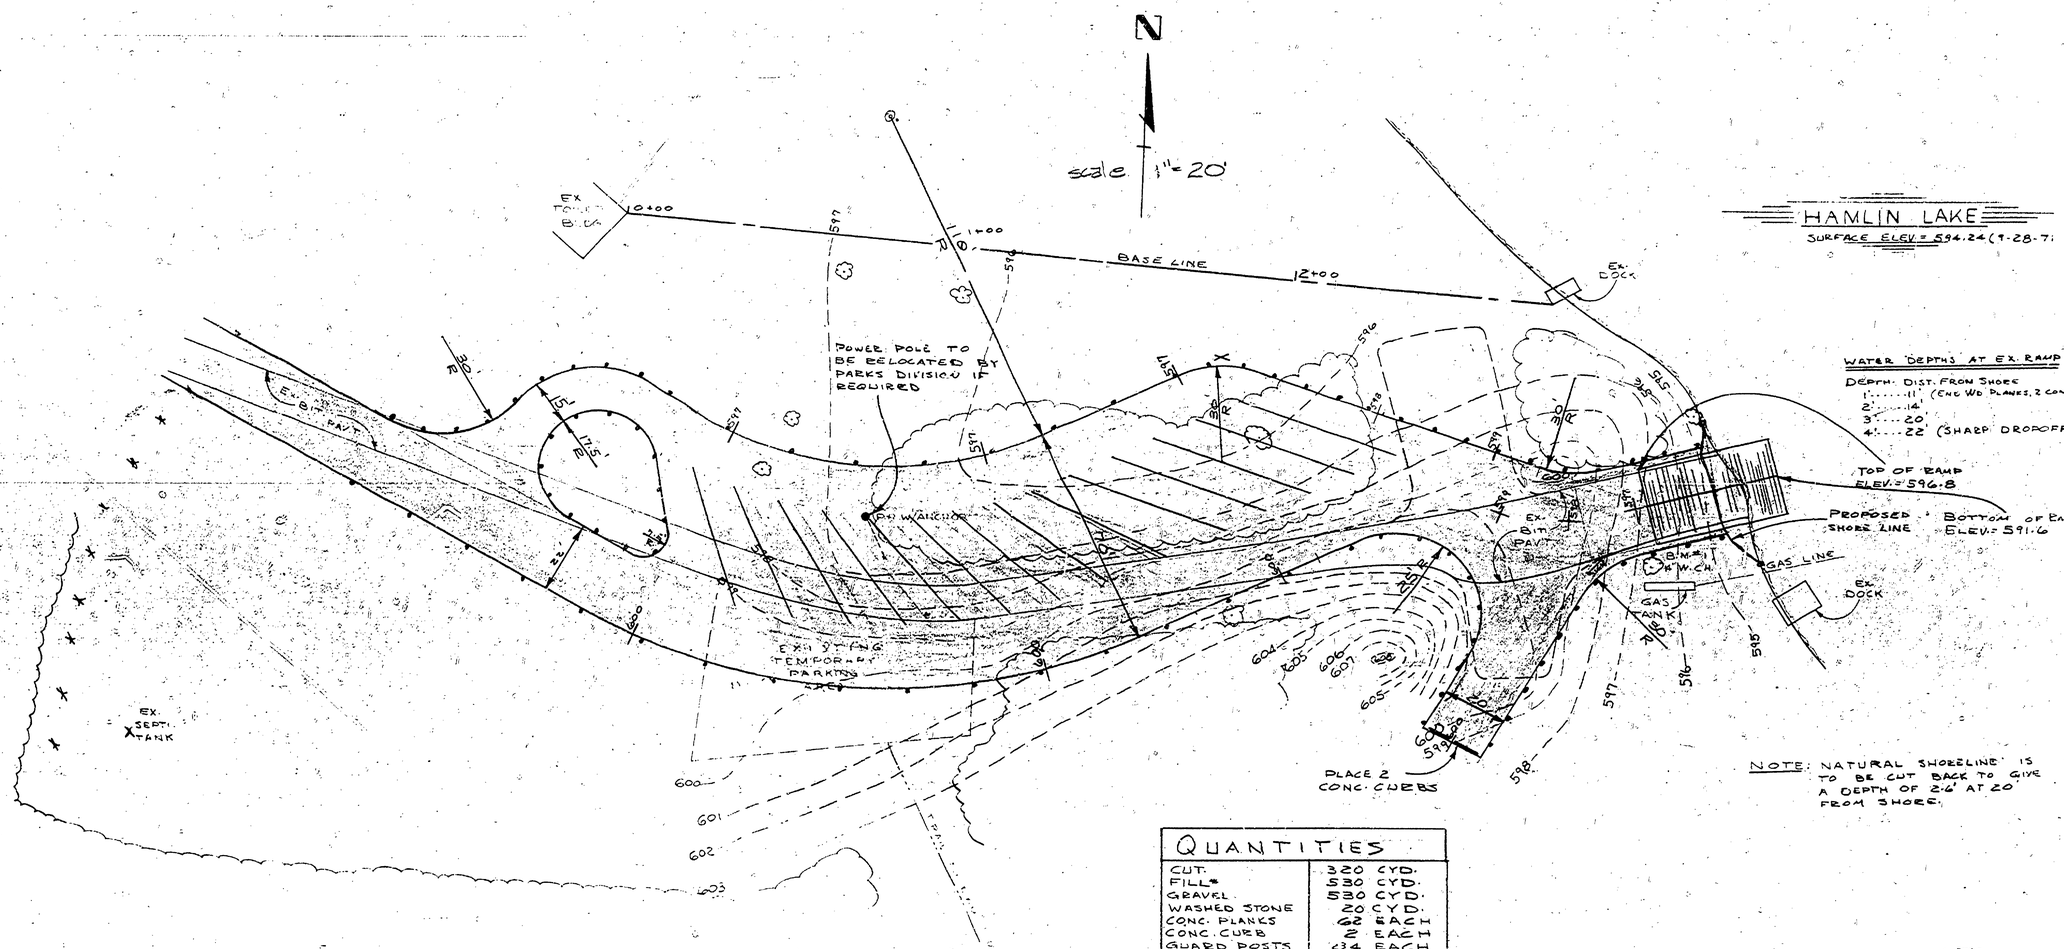

QUANTITIES	
CUT	320 CYD.
FILL*	530 CYD.
GRAVEL	530 CYD.
WASHED STONE	20 CYD.
CONC. PLANKS	62 EACH
CONC. CURB	2 EACH
GUARD POSTS	34 EACH

*NOTE: 210 CYD. OF BORROW ARE REQUIRED.

APPROVED BY
PARKS DIVISION, CHIEF - DATE

15 CAR/TRAILER UNITS

DESCRIPTION	DR'N	CKD.	AP'VD.	DATE
REVISIONS				

DESIGN BY PARKS DIVISION
DRAWN BY D. PALO 10/71
TRACED BY
CHECKED BY

APPROVED BY
REGISTERED P.E. — DATE
DIRECTOR — DATE

STATE OF MICHIGAN
DEPARTMENT OF NATURAL RESOURCES
PARKS & WATERWAYS DIVISIONS

PUBLIC ACCESS SITE
LUDINGTON STATE PARK (HAMLIN LAKE)
HAMLIN TWP. MASON CO.
SECTION 20, T19N., R17W

WATERWAYS NO. 53-13
SHEET 2 OF 2
PLAN NO. L-130