R-1638 COMMERCIAL BLUEPRINT SERVICE 1-70 43048

NOTE -

The following construction detail is submitted as a guideline for basic engineering calculations. Radii and angular measurements have been scaled from this drawing.

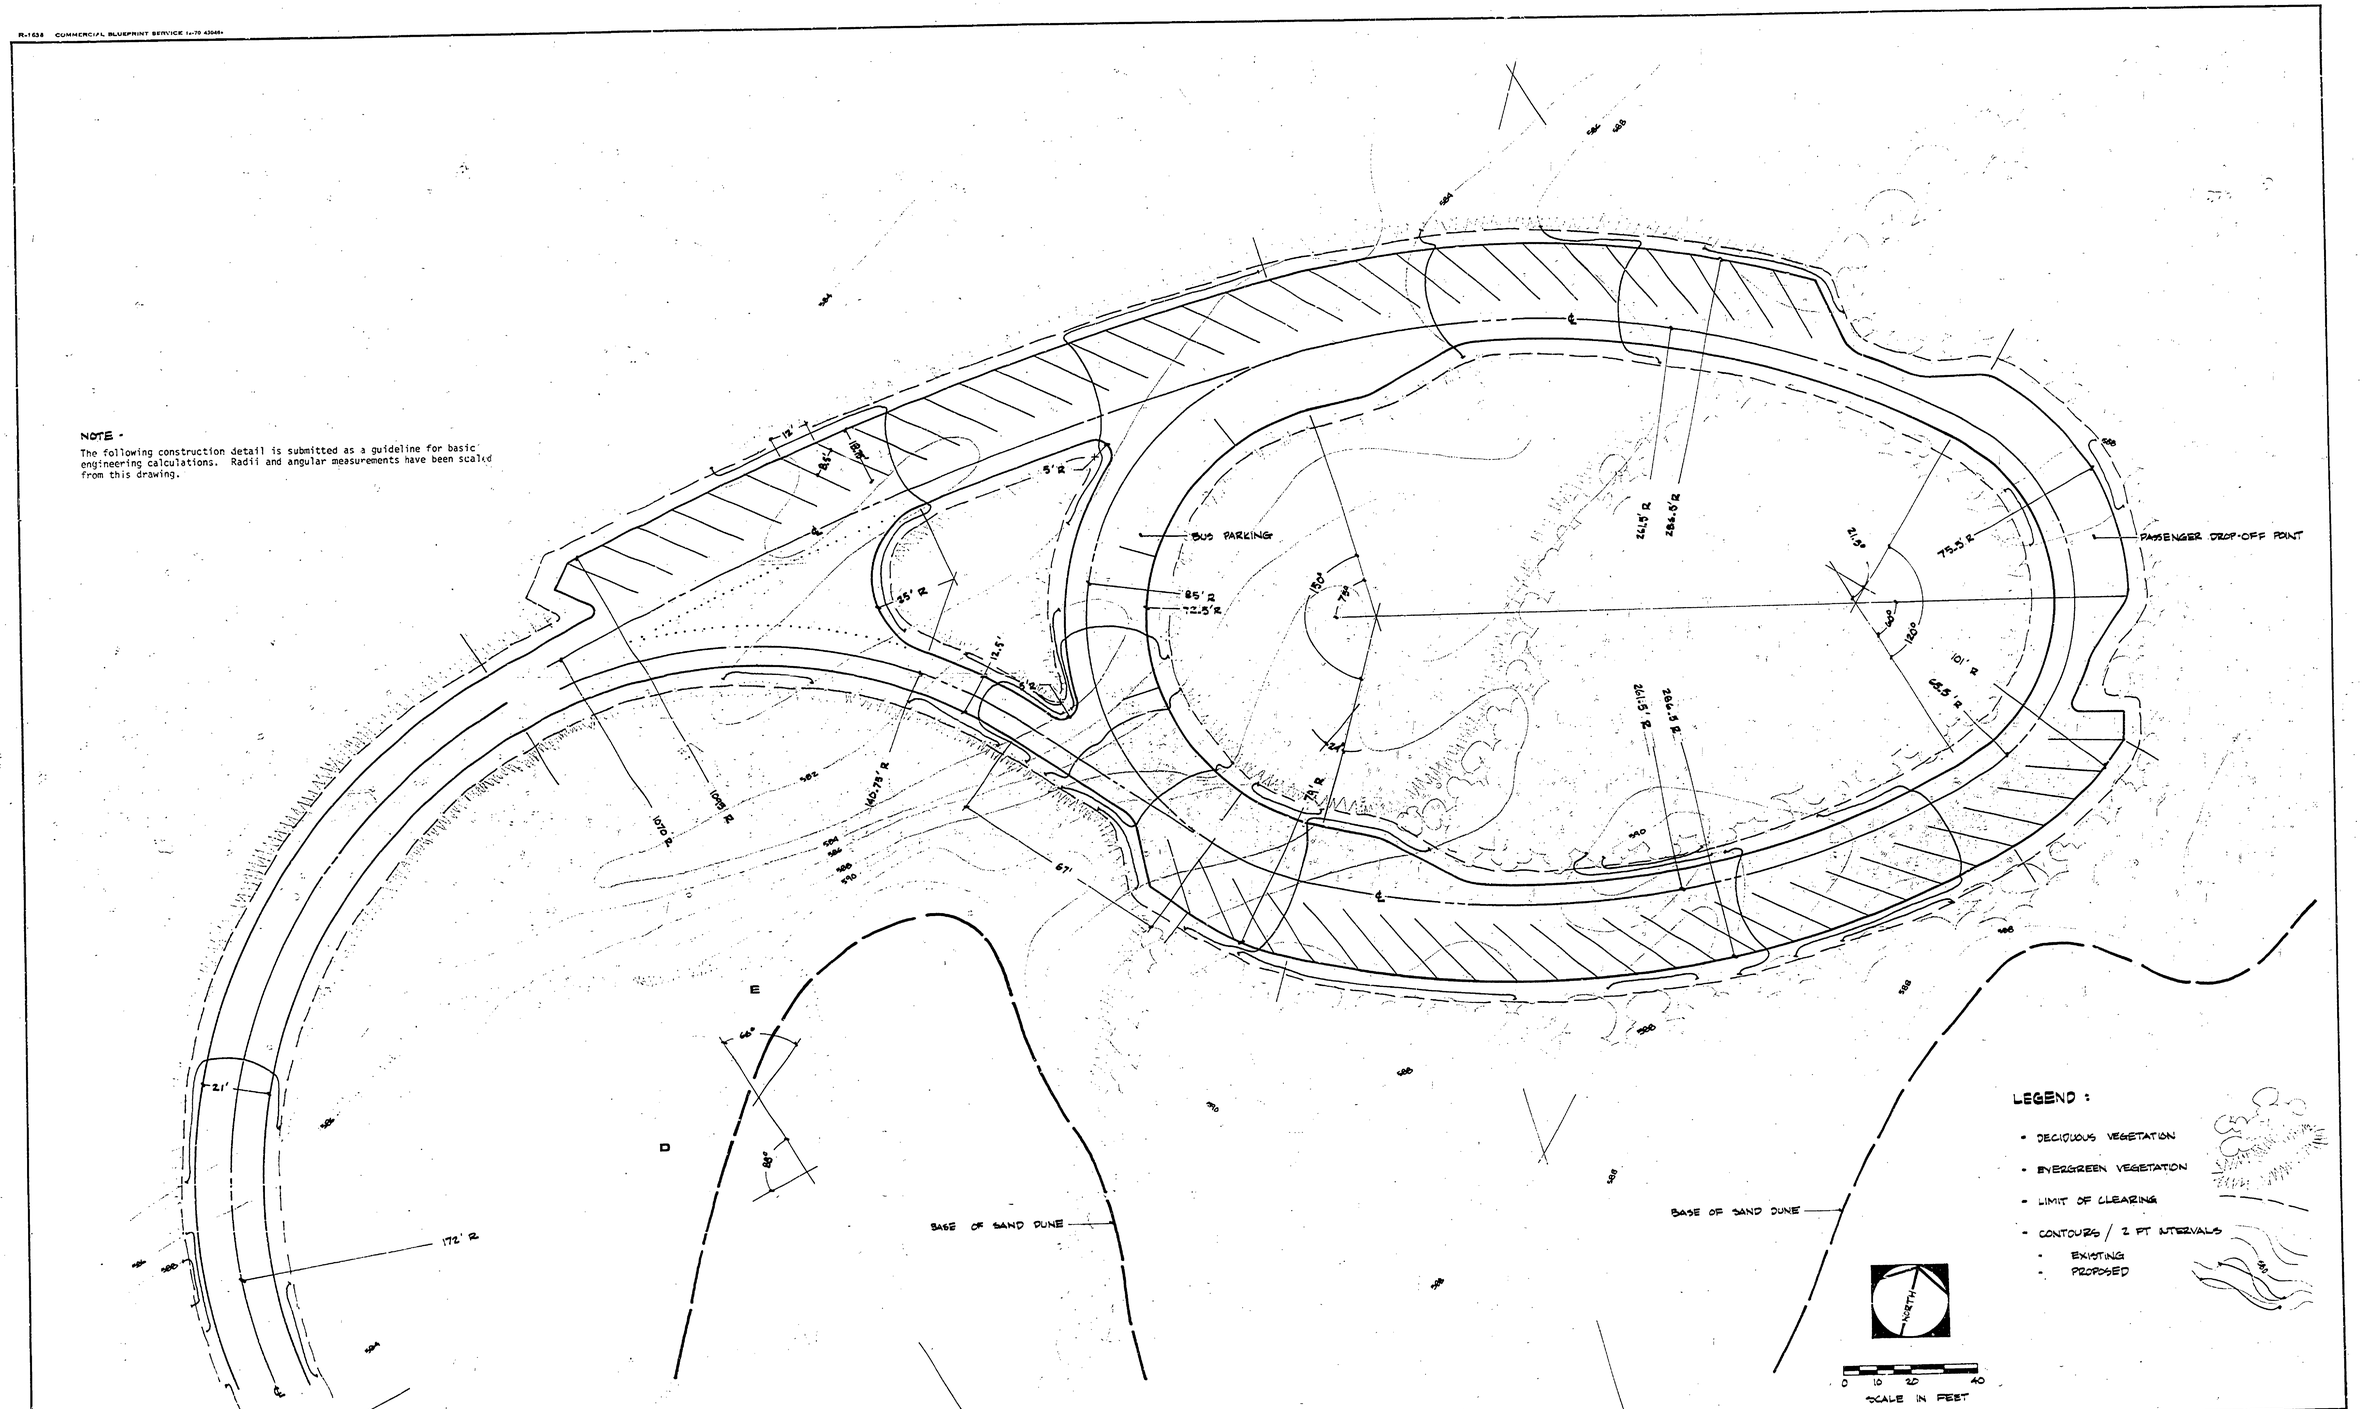

SURVEYED BY - STEREOFOTO		DRAWN BY - RINCK	FEB 72	NO.	DATE	BY	REVISIONS	NO.	DATE	BY	REVISIONS	MICHIGAN DEPARTMENT OF NATURAL RESOURCES	PARKING LOT DETAIL	LUDINGTON STATE PARK	PROJECT NO.
DESIGNED BY - RINCK	FEB 72	CHECKED BY		1.				3.					SHEET TITLE	AREA OR PARK	
	DATE		DATE	2.				4.						INTERPRETIVE / ROAD & PARKING DEVELOPMENT PROJECT	SHEET 2 OF 2 — PLAN NO. L-132