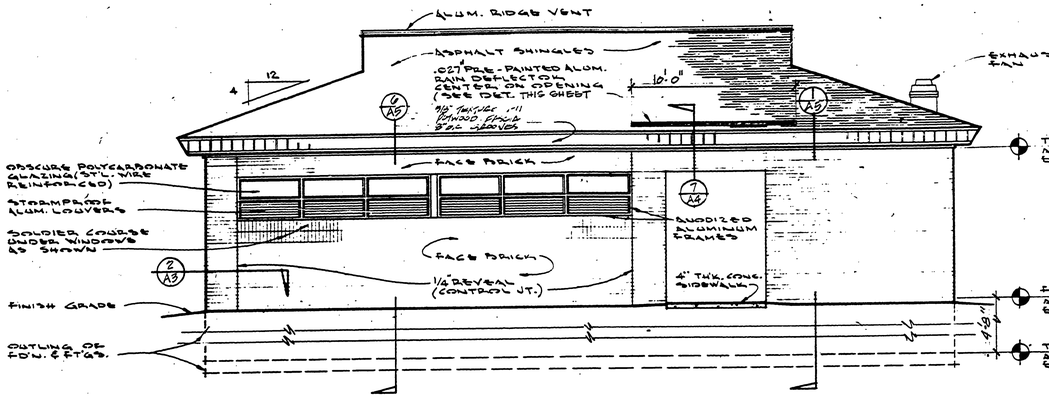

1 A2 **ELEVATION**

SC. 1/4" = 1'-0"

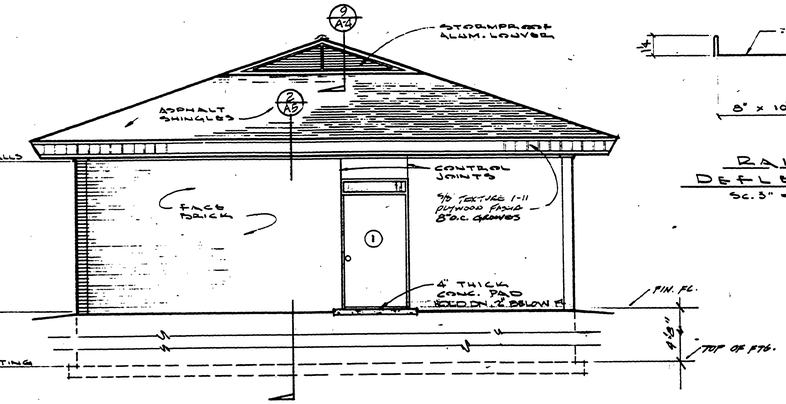

2 A-2 **ELEVATION**

SC. 1/4" = 1'-0"

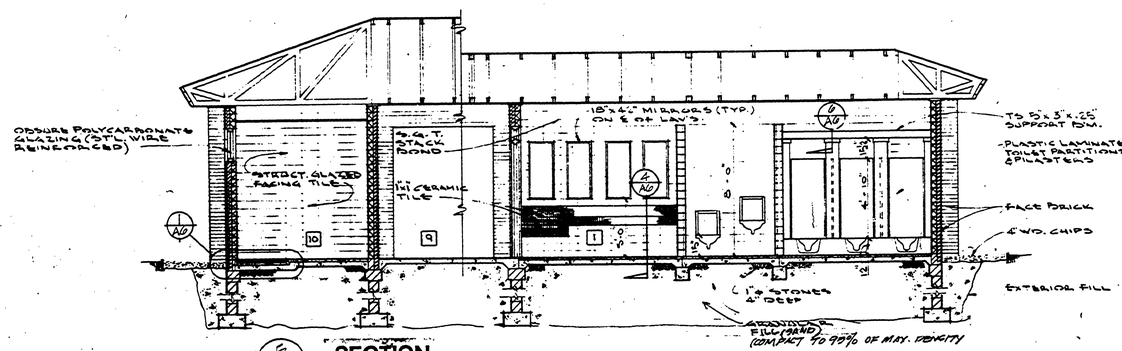

3 A-2 **SECTION**

SC. 1/4" = 1'-0"

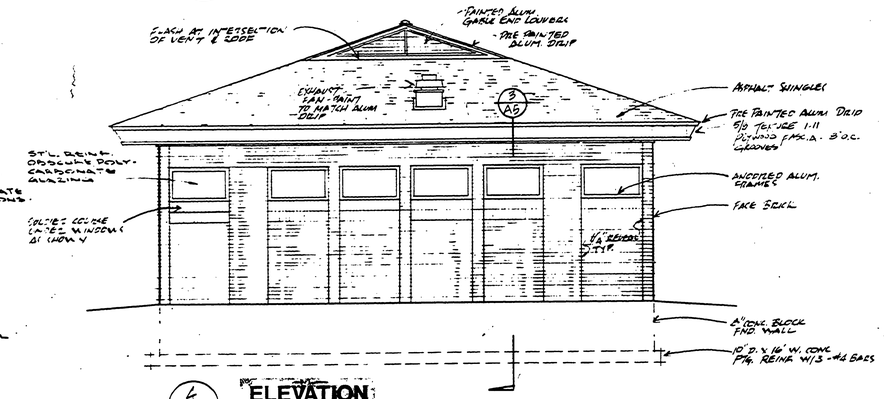

4 A-2 **ELEVATION**

SCALE 1/4" = 1'-0"

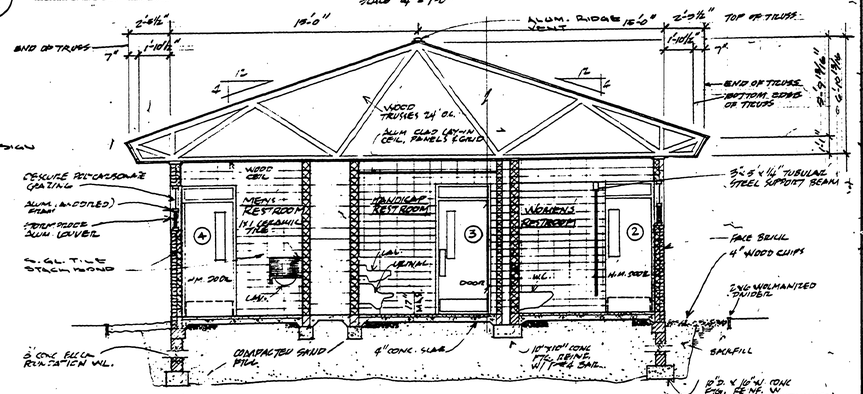

3 A-2 **SECTION**

SCALE 1/4" = 1'-0"

RAIN DEFLECTOR

SC. 3" = 1'-0"

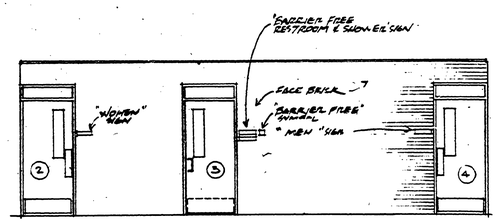

5 A-2 **ELEVATION**

FROM PASSAGE #9 LOOKING AT TOILET ROOM ENTRIES

SCALE 1/4" = 1'-0"

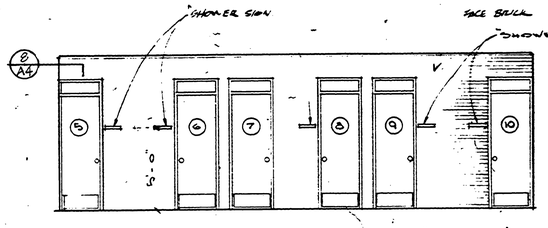

7 A-2 **ELEVATION**

FROM PASSAGE #9 LOOKING AT SHOWERS

SCALE 1/4" = 1'-0"

SURVEYED BY		DRAWN BY		NO.	DATE	BY	REVISIONS
DESIGNED BY		CHECKED BY		1.			
	DATE		DATE	2.			

QUALITY OF LIFE RECREATIONAL BOND
ACCT. NO. 607-75-2450-400

MICHIGAN
DEPARTMENT OF NATURAL RESOURCES

STATE OF MICHIGAN
DEPARTMENT OF MANAGEMENT AND BUDGET
Office of Facilities

AREA OR PARK: ALGONAC STATE PARK
PROJECT: TOILET AND SHOWER BUILDING
PROJECT NO. 9002
DATE: [illegible]/90
SHEET: A-2
PLAN NO. L-114