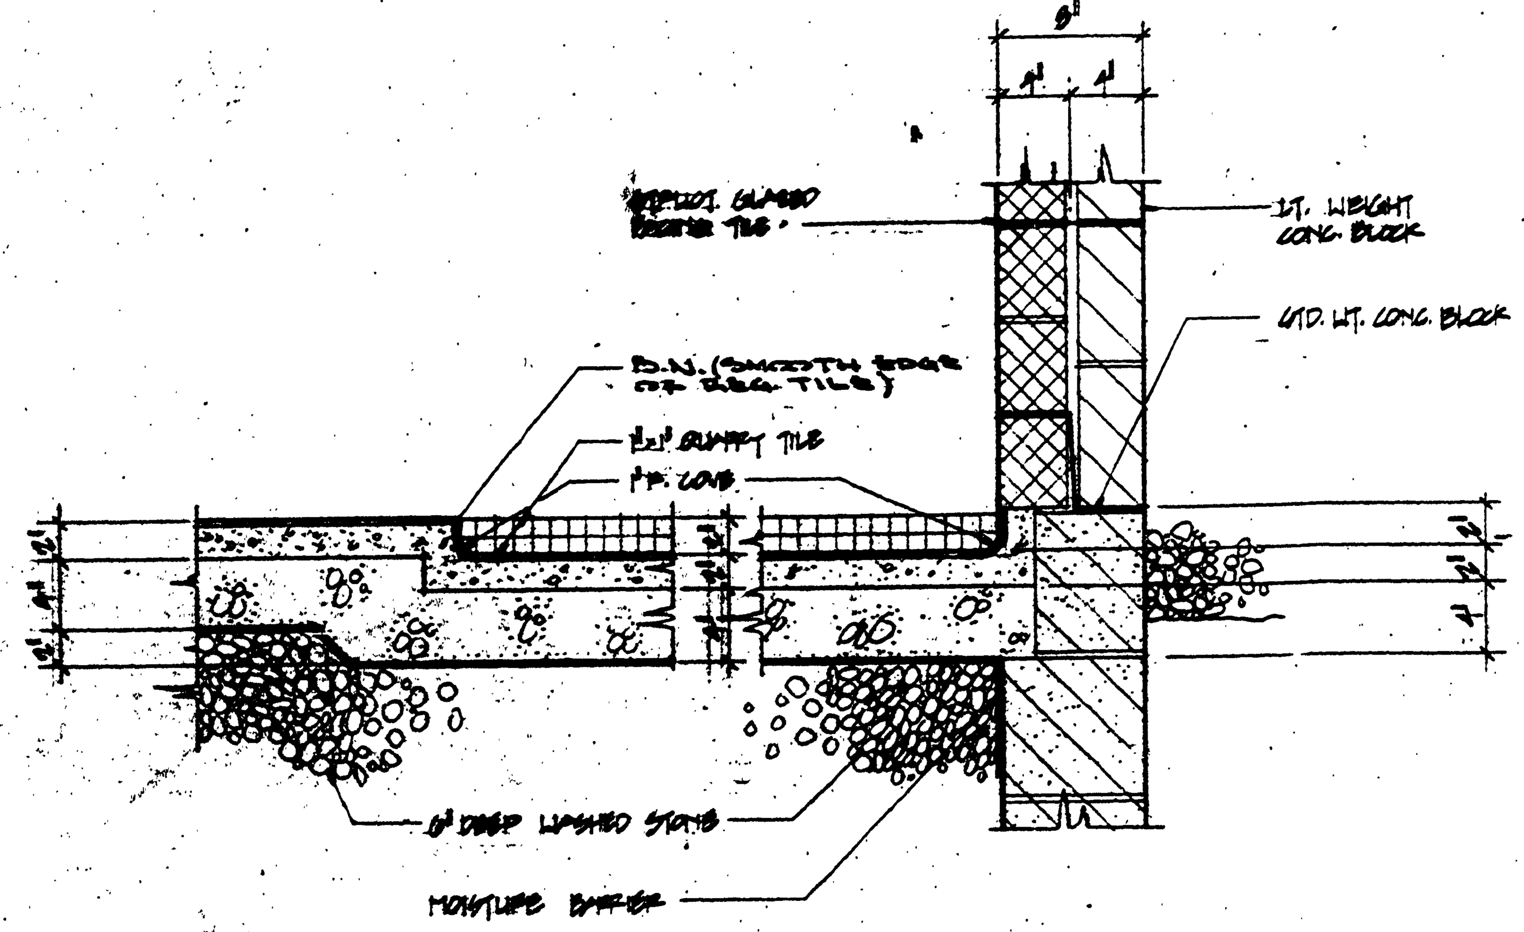

·SECTION· (1/A6) 1½" = ONE FOOT

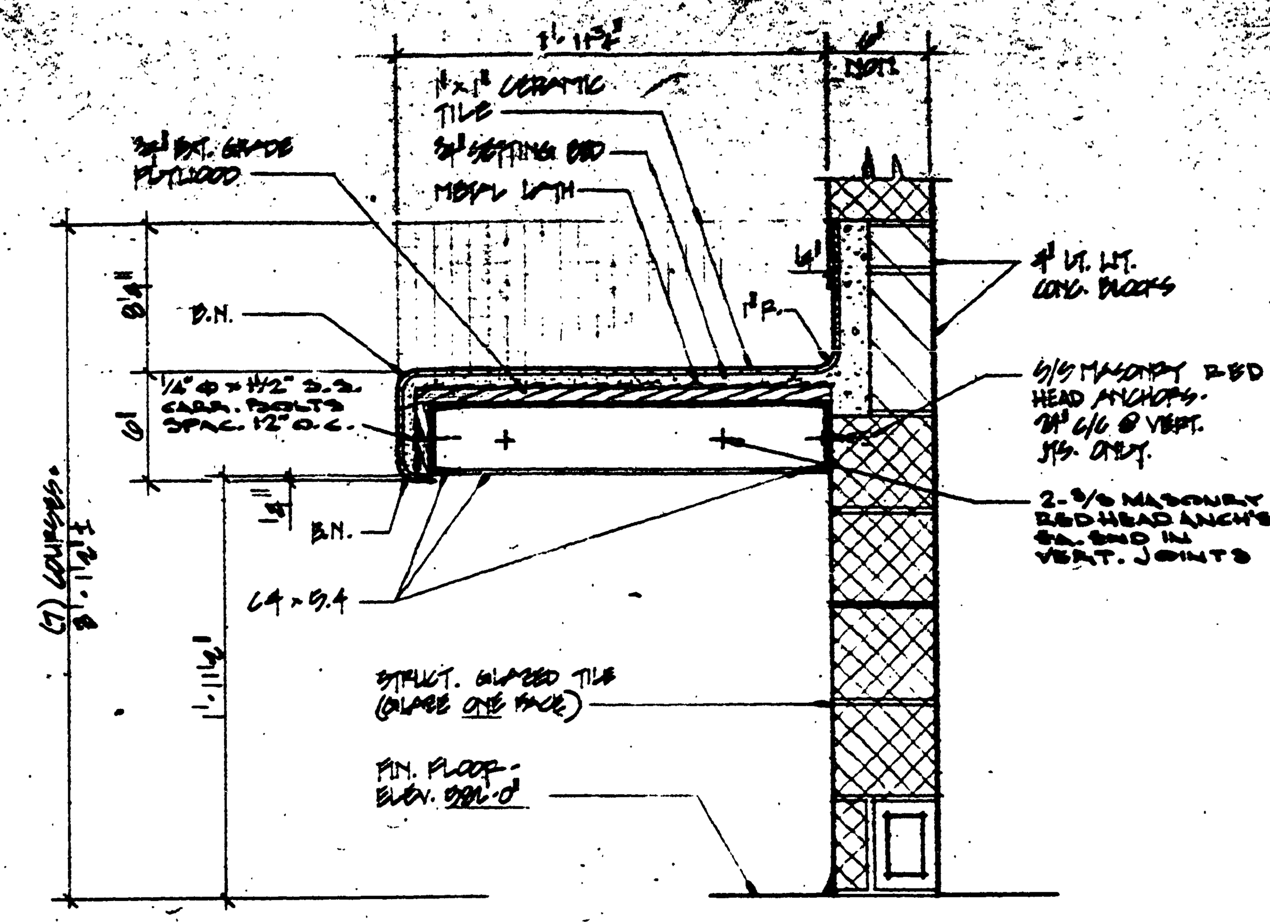

·SECTION· (4/A-6) 1½" = ONE FOOT

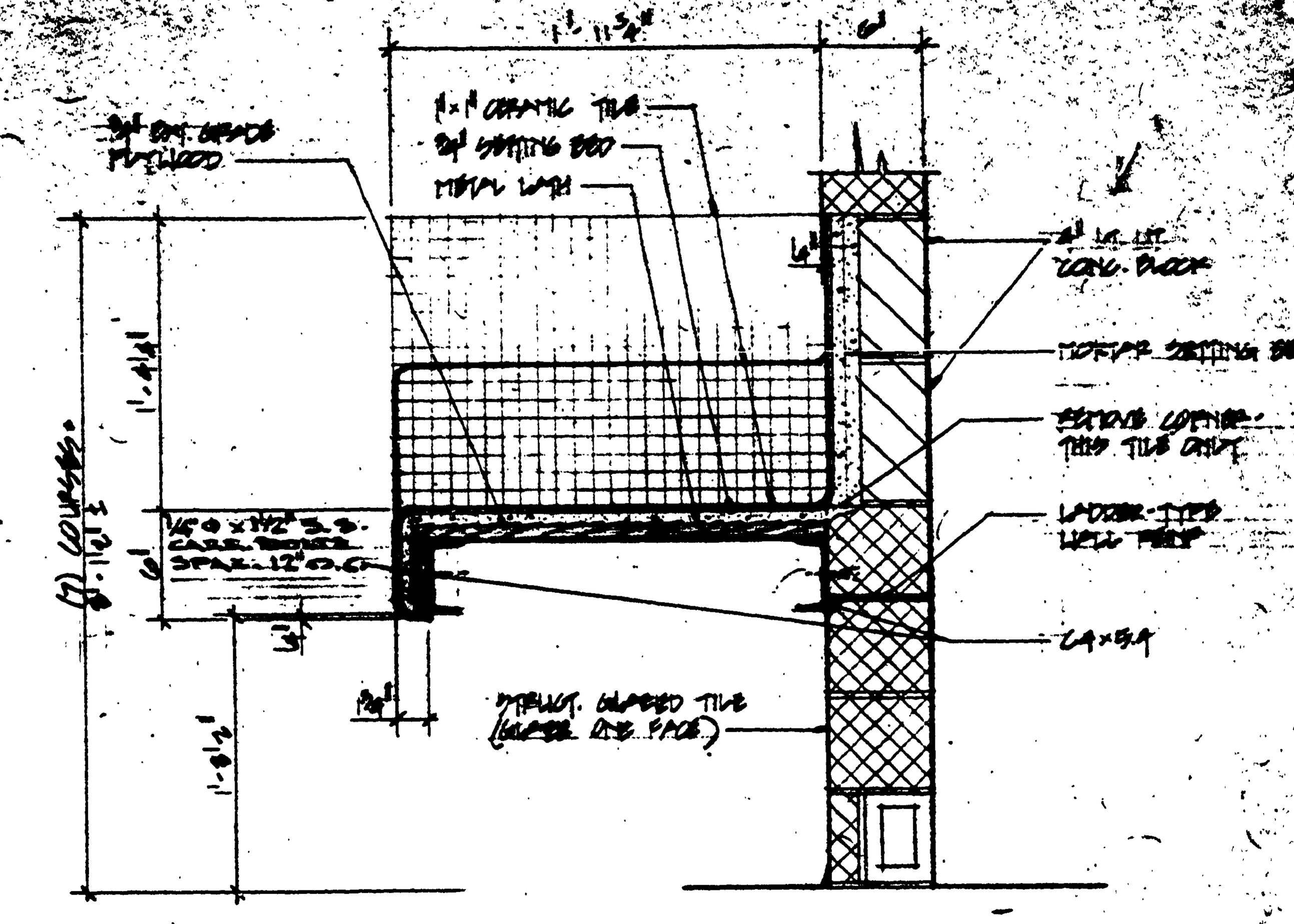

·SECTION· (5/A-6) 1½" = ONE FOOT

**NOTE: ANCHORS**

ALUM. SHOWER SEAT BRACKETS & STL. CHANNEL LAV. FRAMES SHALL BE FASTEN TO MASONRY WITH "RED HEAD" REDI-CHEM ANCHORS. DRILL 7/16" ϕ HOLES FOR 3/8" ϕ REDI-CHEM ANCH. CAPULES NO. CHEM-1000 & S.S. ANCH. RODS W/ NUTS & WASHERS NO. CHS-3850 INSTALL ACCORDING TO MFGR'S. INSTRUCTIONS.

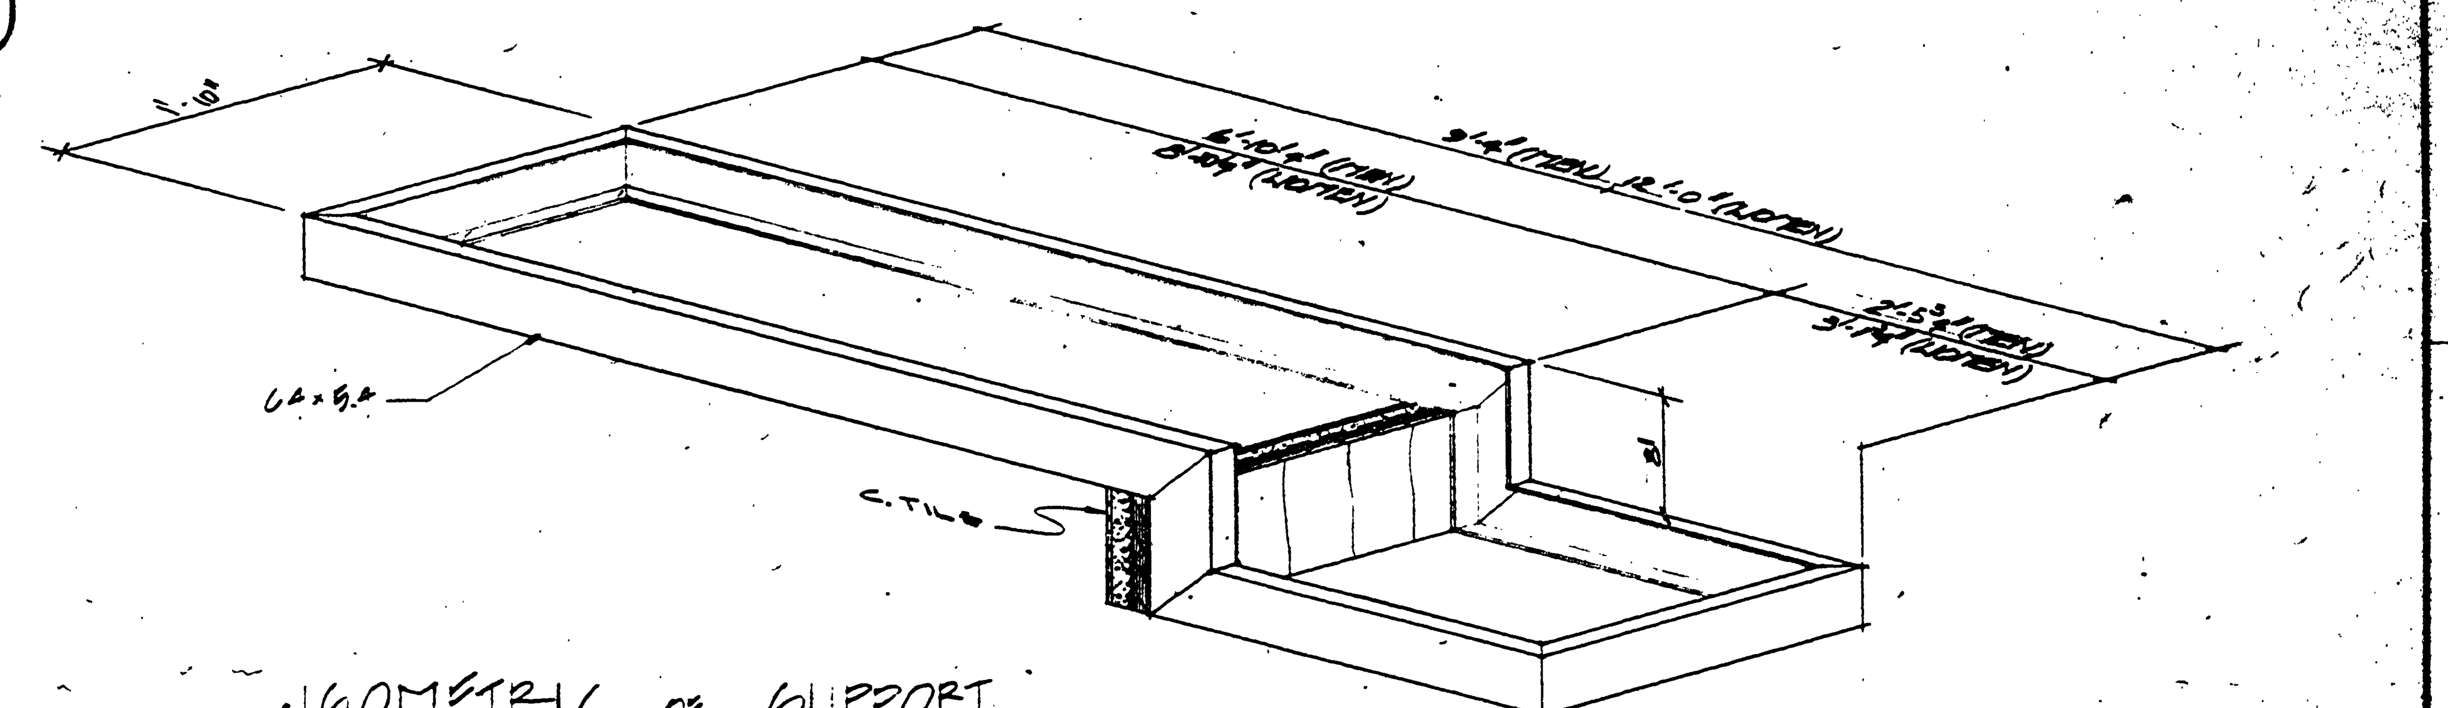

·ISOMETRIC OF SUPPORT CHANNEL UNDER LAVS·

NOT TO SCALE

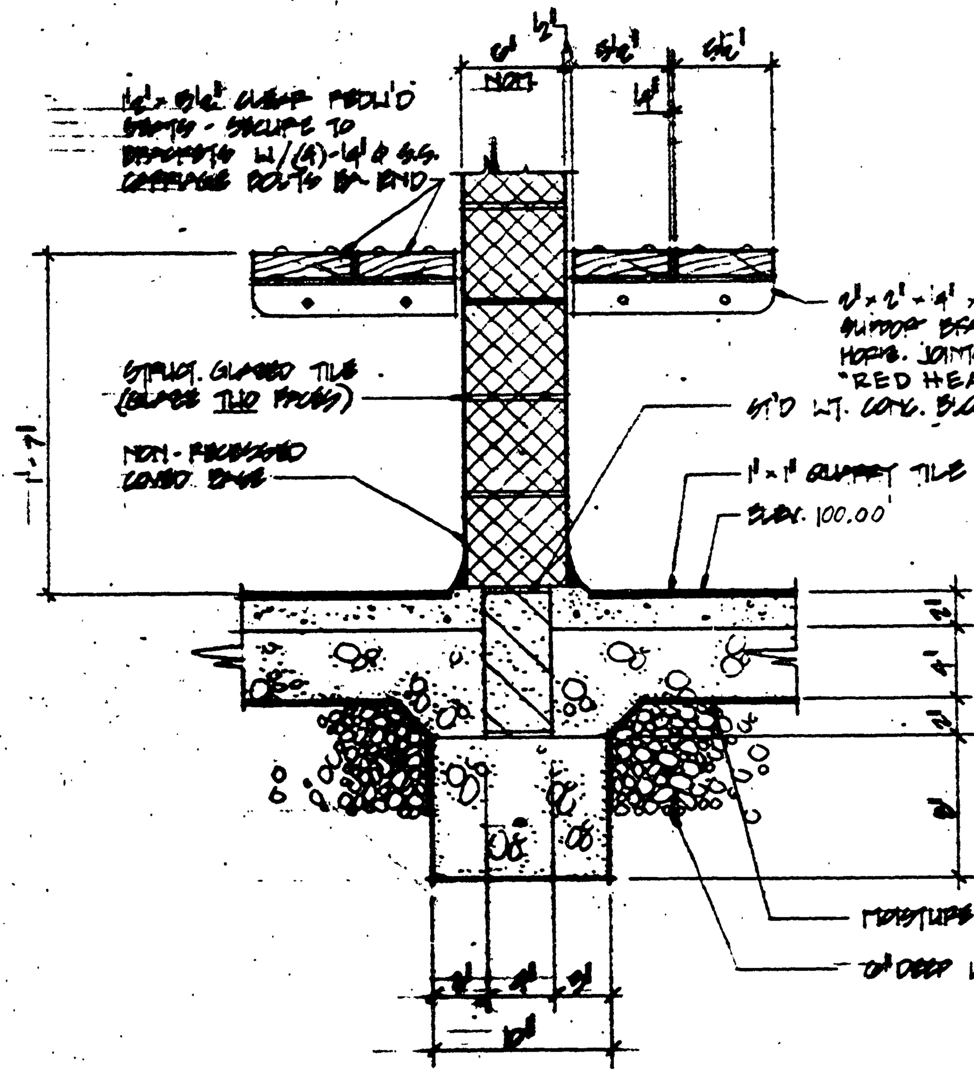

·SECTION· (2/A6) 1½" = ONE FOOT

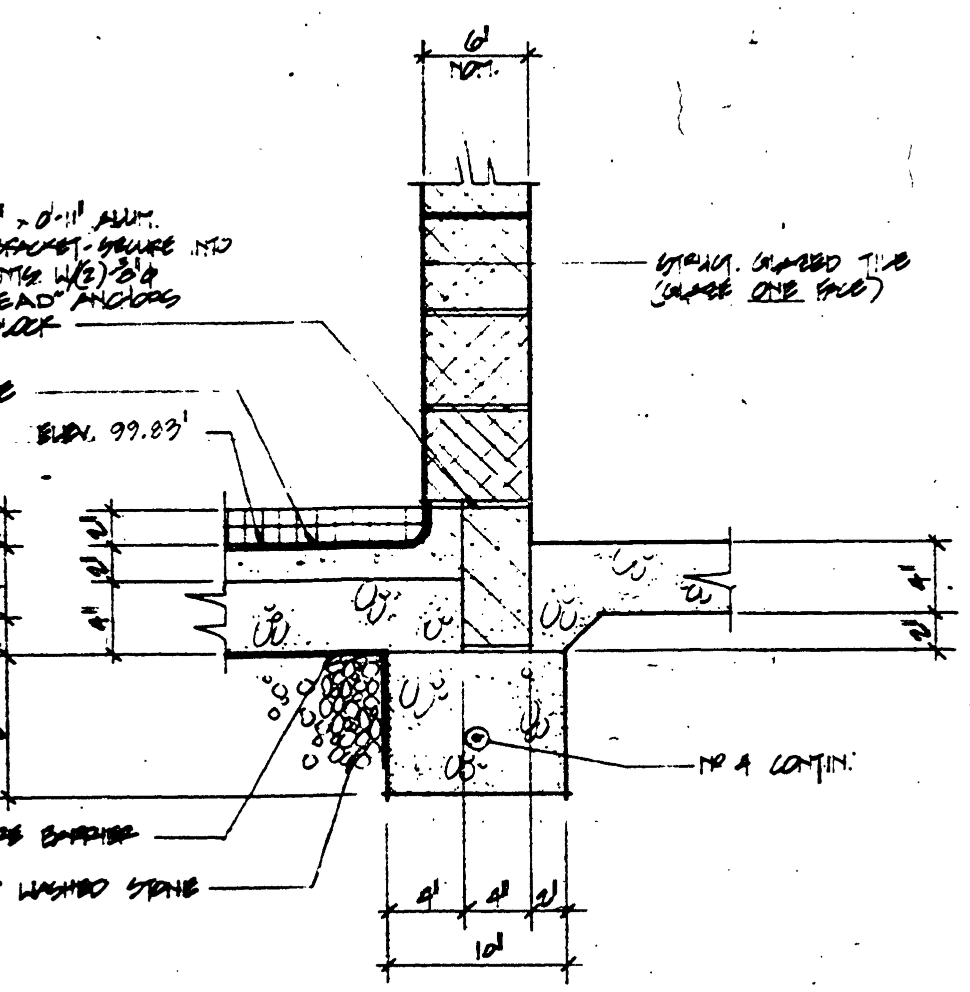

·SECTION· (3/A-6) 1½" = ONE FOOT

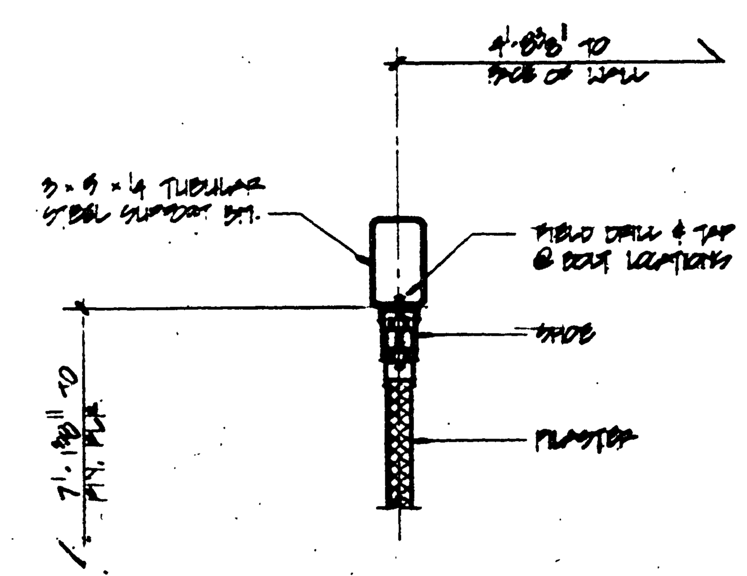

·SECTION· (6/A-6) 1½" = ONE FOOT

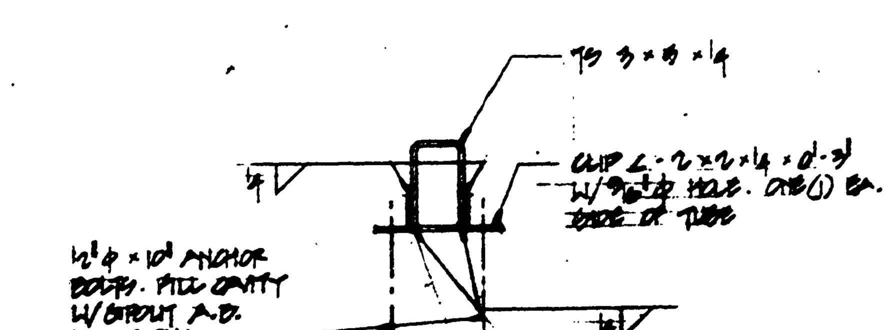

·TYP. END BEARING DET. FOR ST'L TUBES·

1½" = ONE FOOT

| | | | | | | |
|---|---|---|---|---|---|---|
| SURVEYED BY / DESIGNED BY | DRAWN BY / CHECKED BY / DATE | REVISIONS | QUALITY OF LIFE RECREATIONAL BOND ACCT. NO. 607-75-2450-400 | MICHIGAN DEPARTMENT OF NATURAL RESOURCES | STATE OF MICHIGAN DEPARTMENT OF MANAGEMENT AND BUDGET Office of Facilities | ALGONAC STATE PARK — TOILET AND SHOWER BUILDING — PROJECT NO. 9002 — SHEET A-6 — FILE NO. L-114 |