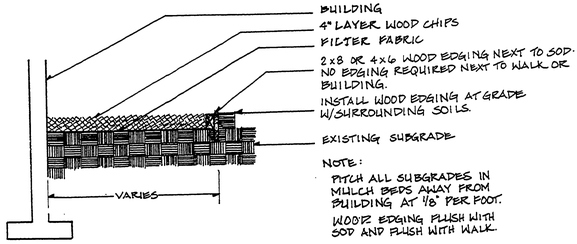

A/1 MULCH BED
NOT TO SCALE

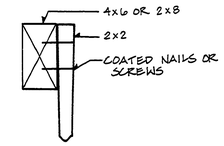

WOOD EDGING

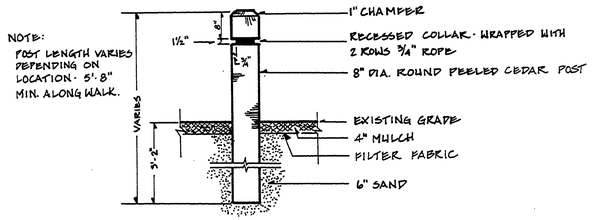

B/1 POST DETAIL
SCALE: 3/4" = 1'

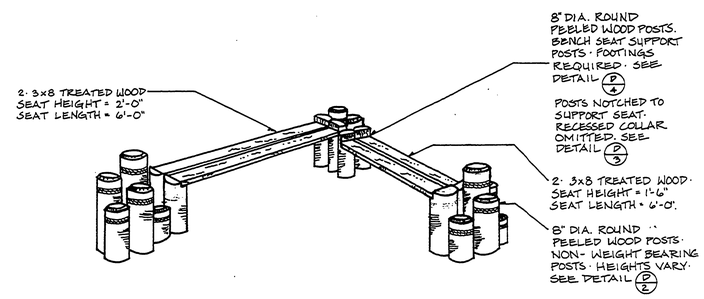

D/1 BENCH - PERSPECTIVE VIEW
SCALE: NONE

D/1-4 BENCH DETAILS

NOTE: 1'-6" SEAT SECTION OF SAME CONSTRUCTION AS 2'-0" SEAT SHOWN BELOW.

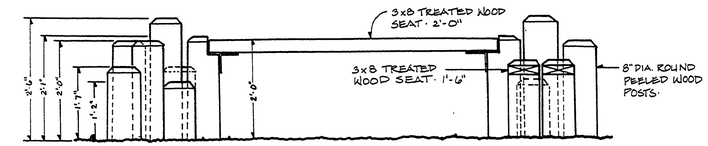

D/2 ELEVATION - 2' BENCH SECTION
SCALE: 3/4" = 1'

METAL BRACE

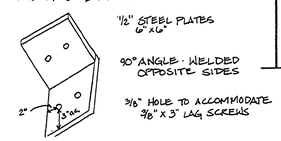

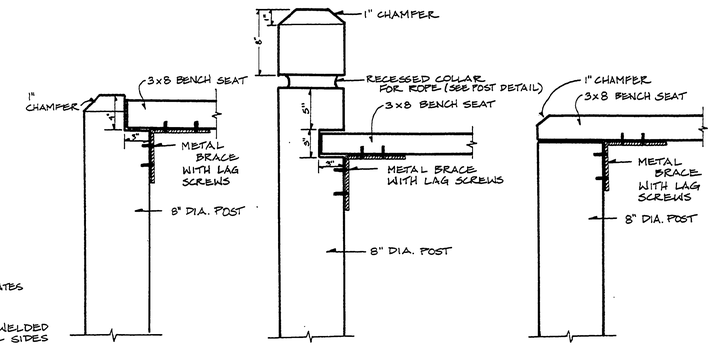

D/3 OPTIONAL BENCH SEAT/POST CONNECTIONS
SCALE: NONE

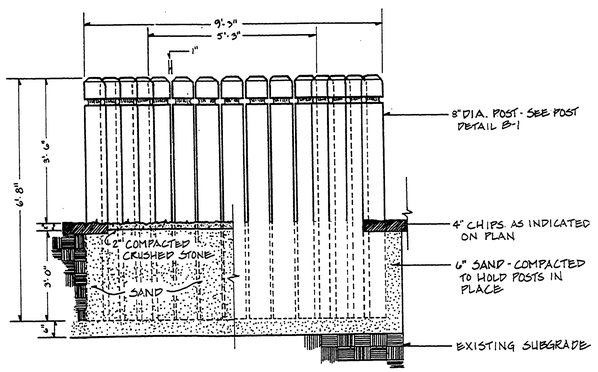

C/1 SECTION/ELEVATION - NEWSBOX POSTS
SCALE: 1/2" = 1'

NOTE: NUMBER OF POSTS REQUIRED MAY VARY FROM THIS PLAN · TO BE DETERMINED BY SIZE AND NUMBER OF NEWSBOXES. THIS PLAN FOR 2 BOXES.

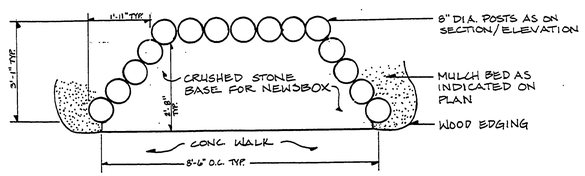

C/2 TOP VIEW - NEWSBOX POSTS
SCALE: NONE

C/1-2 NEWSBOX FENCE

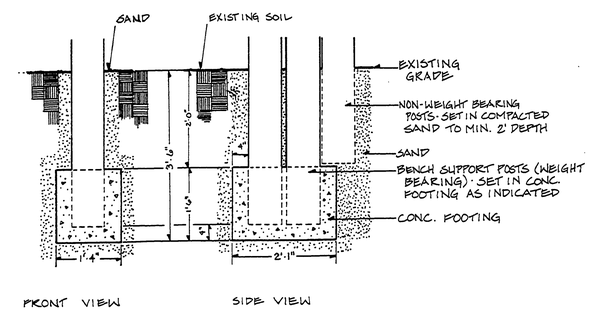

D/4 BENCH SEAT SUPPORTING POST FOOTING - SECTION
SCALE: 3/4" = 1'

SURVEYED BY		DRAWN BY S.T.	7/91	NO.	DATE	BY	REVISIONS	NO.	DATE	BY	REVISIONS	MICHIGAN DEPARTMENT OF NATURAL RESOURCES	ALGONAC STATE PARK	AREA OR PARK DETAIL SHEET	PROJECT NO.
DESIGNED BY		CHECKED BY		1.				3.					SHEET TITLE	PROJECT	SHEET 4 OF 4 PLAN NO. L-116
	DATE		DATE	2.				4.							