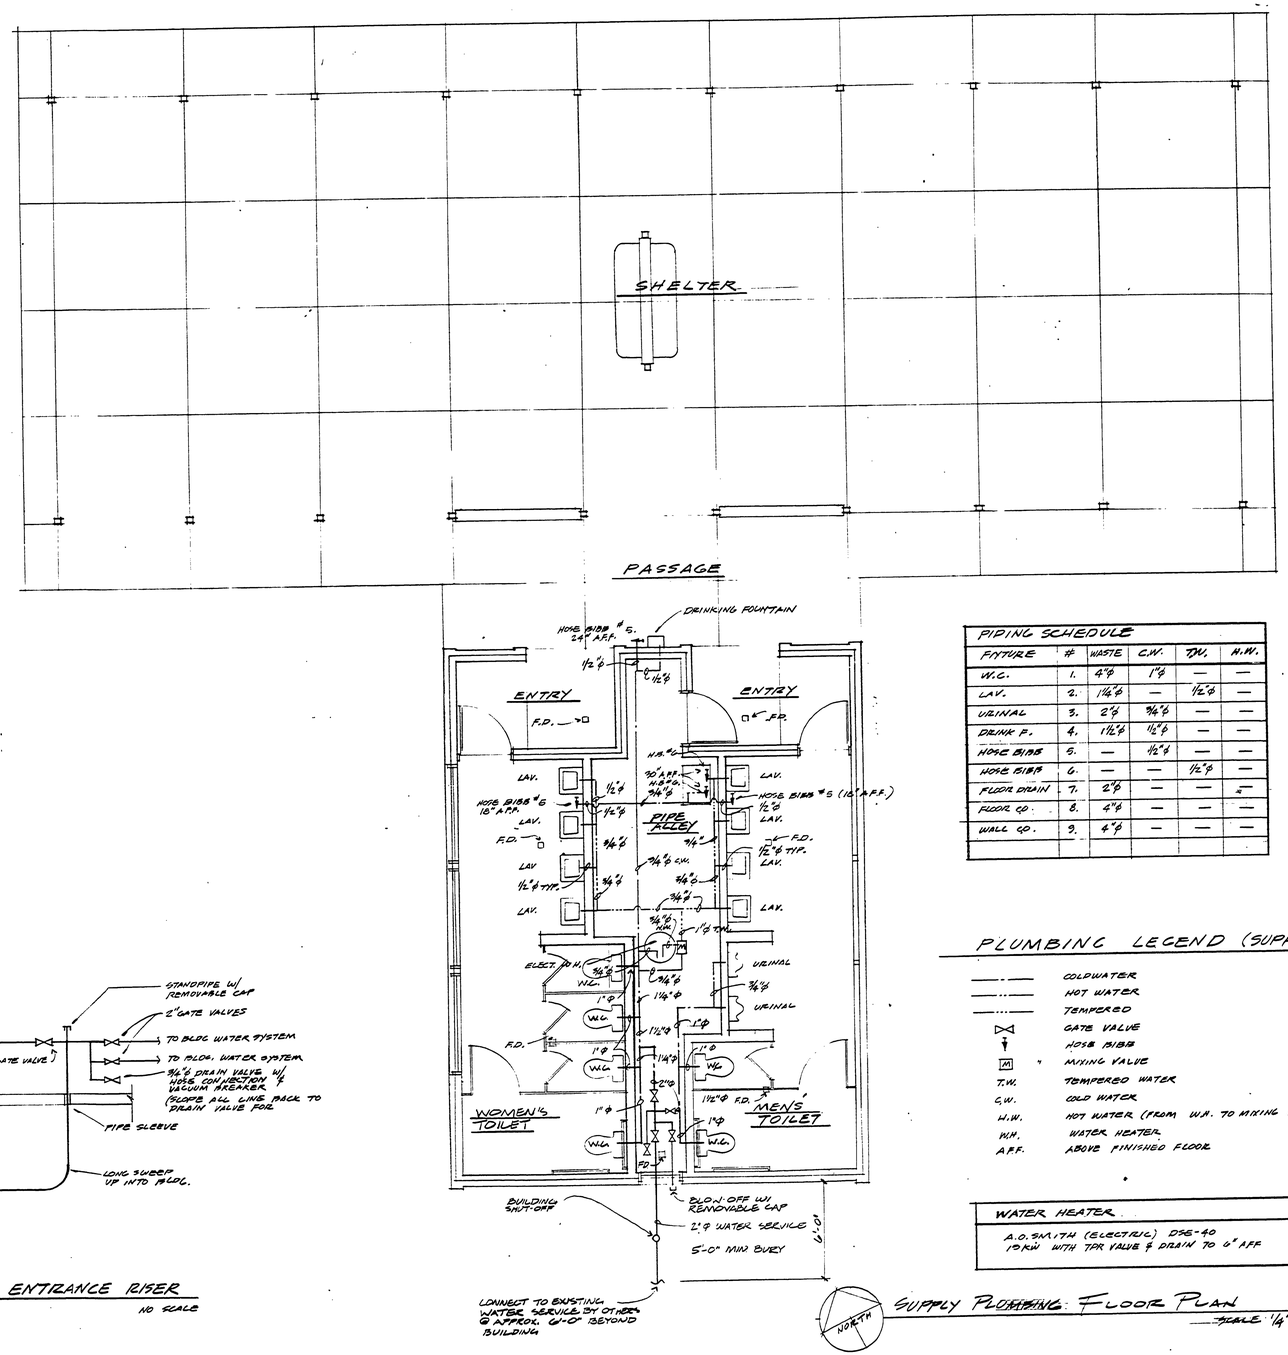

PIPING SCHEDULE					
FIXTURE	#	WASTE	C.W.	T.W.	H.W.
W.C.	1.	4"φ	1"φ	—	—
LAV.	2.	1¼"φ	—	½"φ	—
URINAL	3.	2"φ	¾"φ	—	—
DRINK F.	4.	1½"φ	½"φ	—	—
HOSE BIBB	5.	—	½"φ	—	—
HOSE BIBB	6.	—	—	½"φ	—
FLOOR DRAIN	7.	2"φ	—	—	—
FLOOR CO.	8.	4"φ	—	—	—
WALL CO.	9.	4"φ	—	—	—

PLUMBING LEGEND (SUPPLY)

- COLDWATER
- HOT WATER
- TEMPERED
- GATE VALVE
- HOSE BIBB
- MIXING VALVE
- T.W. TEMPERED WATER
- C.W. COLD WATER
- H.W. HOT WATER (FROM W.H. TO MIXING VALVE)
- W.H. WATER HEATER
- A.F.F. ABOVE FINISHED FLOOR

WATER HEATER
A.O. SMITH (ELECTRIC) DSG-40 12KW WITH TPR VALVE & DRAIN TO 6" AFF

SUPPLY PLUMBING FLOOR PLAN

SCALE 1/4" = 1'-0"

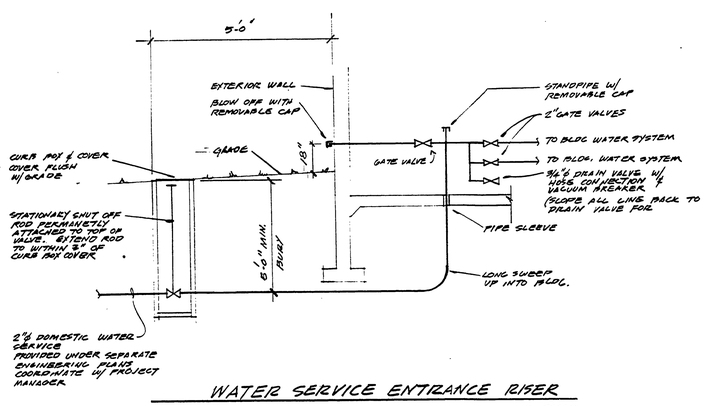

WATER SERVICE ENTRANCE RISER

NO SCALE

Bernath-Coakley Associates, Architects
4104 W. St. Joseph Hwy.
Lansing, Michigan 48917
(517) 321-9525

STATE OF MICHIGAN
DEPARTMENT OF MANAGEMENT AND BUDGET
Office of Facilities

TOILET AND SHELTER BUILDING
BAY CITY STATE PARK
STATE OF MICHIGAN
DEPARTMENT OF NATURAL RESOURCES
PARKS DIVISION
PROTECTING MICHIGAN'S FUTURE BOND PROGRAM AOOT: NO. 8072-75-9450-000

Revisions

Date
JULY 27, 1990

Comm. No.
9034

Sheet No
P1
L-123